PARCEL NUMBER	GRANTOR	GRANTEE	INSTRUMENT	DATE	RECORD	CONTINUATION NO.	REMARKS
1	Weyerhauser Timber Co.	TPRRCO.	R.W.D.	8-6-04	244,169, Nov. 14,1904	12273	
2	James McLane	TPRRCO.	R.W.D.	2-16-04	225,458, Feb. 18,1904	12301	
3			No P.S.A.				Not owned. Held by occupancy, irregular strip on Elbe Lumber & Shingle Co's. industry track.
4			No P.S.A.				Not owned. Held by occupancy, 14' strip on Elbe Lumber & Shingle Co's. industry track.
22	Weyerhauser Timber Co.	TPRRCO.	R.W.D.	8-6-04	244,169, Nov. 14,1904	12203	

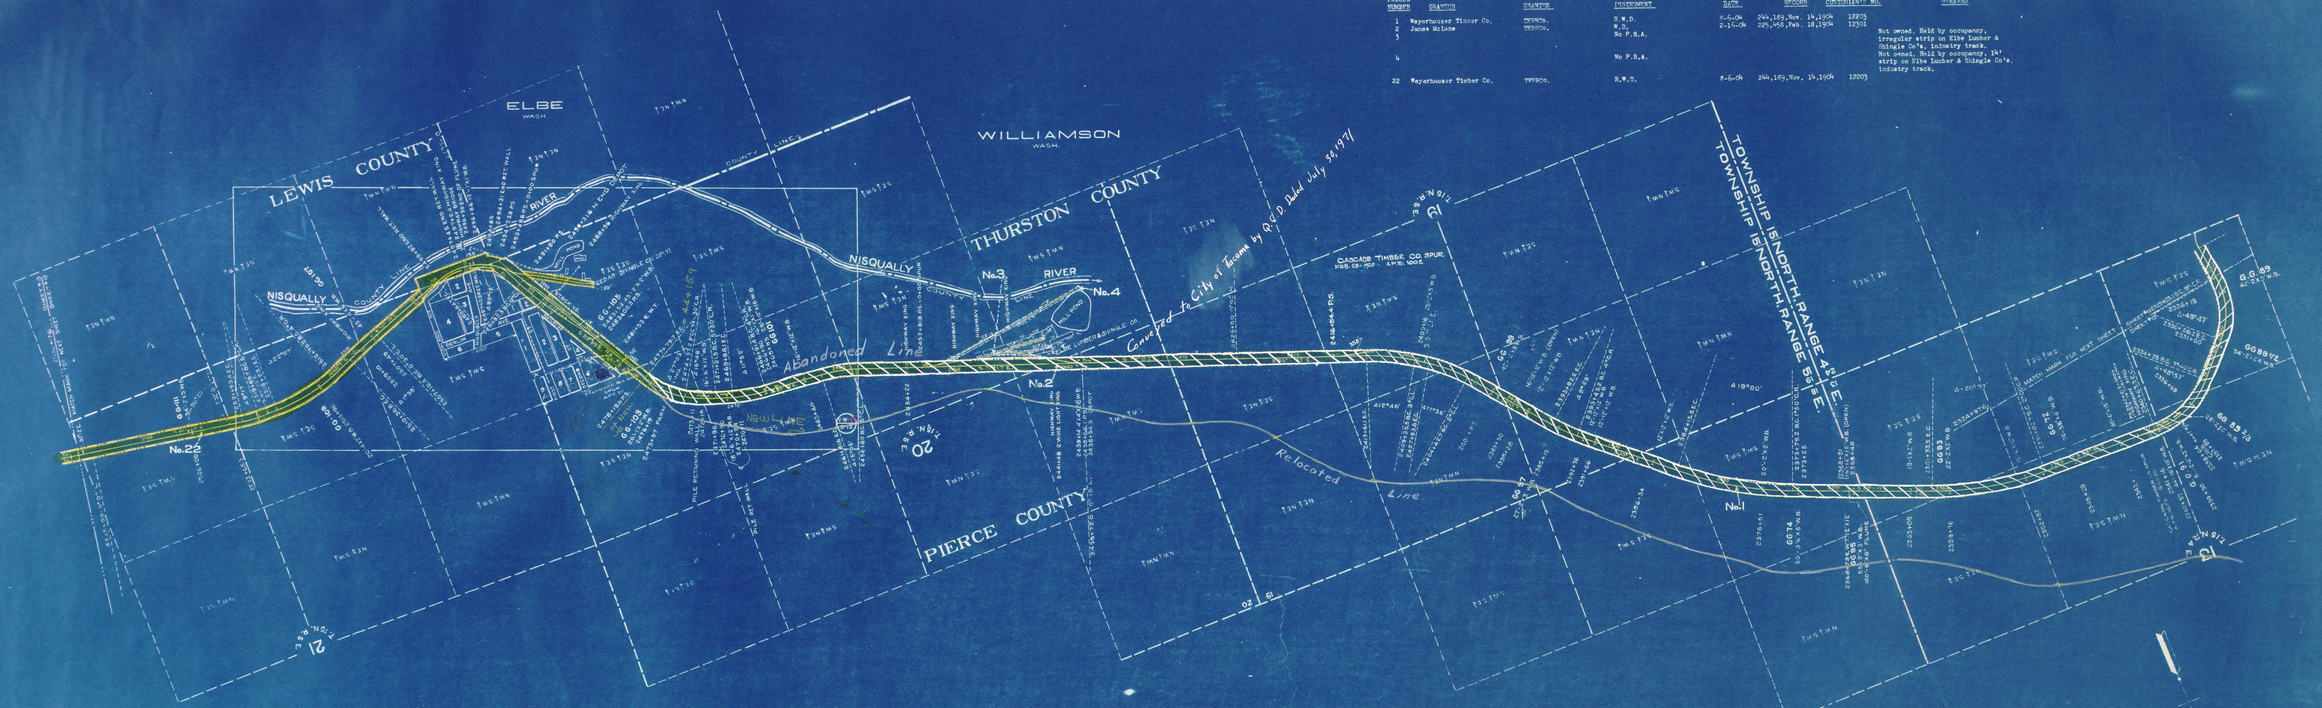

Sheet No. 12 of 27 sheets of C. M. & St. P. Ry. Co. Main Line

from survey station 2324+87.6 to survey station 2556+17.6

Valuation Engineer

RIGHT OF WAY AND TRACK MAP

CHICAGO, MILWAUKEE & ST. PAUL RY. CO.

OPERATED BY THE

CHICAGO, MILWAUKEE & ST. PAUL RY. CO.

COAST DIVISION — MAIN LINE

STATION 2324+87.6 TO STATION 2556+17.6

SCALE: 1 IN. = 400 FT. — JUNE 30 1919

OFFICE OF VALUATION ENGINEER

CHICAGO, ILLINOIS.

V.WASH.17

12.

PIERCE