PARCEL NUMBER	GRANTOR	GRANTEE	INSTRUMENT	DATE	RECORD	AUDITOR'S NO.	REMARKS
1	J.C. Fowler & Wife	CM&St.PRyCo.of Wash.	W.D.	4-13-07	138, 76, May 6,1907	9074	
2	J.C. Fowler & Wife	CM&St.PRyCo.of Wash.	Exw Easement in W.D.	4-13-07	138, 76, May 6,1907	9071	
3	J.C. Fowler & Wife	CM&St.PRyCo.of Wash.	Exw Easement in W.D.	4-13-07	138, 76, May 6,1907	9074	
21	Thomas F. Prichard & Wife	CM&St.PRyCo.of Wash.	W.D.	4-15-07	142, 116, May 2,1907	9040	
22	Thomas F. Prichard & Wife	CM&St.PRyCo.of Wash.	Exw Easement in W.D.	4-15-07	142, 116, May 2,1907	9040	
23	Thomas F. Prichard & Wife	CM&St.PRyCo.of Wash.	Exw Easement in W.D.	4-15-07	142, 116, May 2,1907	9040	
24	Thomas F. Prichard & Wife	CM&St.PRyCo.of Wash.	Exw Easement in W.D.	4-15-07	142, 116, May 2,1907	9040	
25	Thomas F. Prichard & Wife	CM&St.PRyCo.of Wash.	Exw Easement in W.D.	4-15-07	142, 116, May 2,1907	9040	
26	Leoti L. West	CM&St.PRyCo.of Wash.	W.D.	4-15-07	142, 271, May 27,1907	9039	
27	Leoti L. West	CM&St.PRyCo.of Wash.	Exw Easement in W.D.	4-15-07	142, 271, May 27,1907	9039	
28	Leoti L. West	CM&St.PRyCo.of Wash.	Exw Easement in W.D.	4-15-07	142, 271, May 27,1907	9:39	
29	Leoti L. West	CM&St.PRyCo.of Wash.	Exw Easement in W.D.	4-15-07	142, 271, May 27,1907	9039	
30	Town of Rosalia	C.M&St.PRyCo.of Wash.	Cond. W.D.	5-15-07	142, 271, May 27,1907	9:39	
31	Green Mc Cabe & Wife	CM&St.PRyCo.of Wash.	W.D.	5-31-07	132,157, June24,1907	9031	
32	Green Mc Cabe & Wife	CM&St.PRyCo.of Wash.	W.D.	4-4-07	142, 245, May 18,1907	8975	
33	Green Mc Cabe & Wife	CM&St.PRyCo.of Wash.	Cond. W.D.	4-4-07	142, 245, May 18,1907	8975	
34	Green Mc Cabe & Wife	CM&St.PRyCo.of Wash.	Cond. W.D.	4-4-07	142, 245, May 18,1907	8975	
35	Green Mc Cabe & Wife	CM&St.PRyCo.of Wash.	W.D.	4-4-07	142, 245, May 18,1907	8975	
36	Green Mc Cabe & Wife	CM&St.PRyCo.of Wash.	Cond. W.D.	4-4-07	142, 245, May 18,1907	8975	
37	Green Mc Cabe & Wife	CM&St.PRyCo.of Wash.	Cond. W.D.	4-4-07	142, 245, May 18,1907	8975	
38	Green Mc Cabe & Wife	CM&St.PRyCo.of Wash.	W.D.	4-4-07	142, 245, May 18,1907	8975	
39	Green Mc Cabe & Wife	CM&St.PRyCo.of Wash.	Cond. W.D.	4-4-07	142, 245, May 18,1907	8975	
40	Green Mc Cabe & Wife	CM&St.PRyCo.of Wash.	Cond. W.D.	4-4-07	142, 245, May 18,1907	8975	
41	V.F. Luckfeld & Wife	CM&St.PRyCo.of Wash.	W.D.	4-5-07	155, 292, May 1,1907	10387	
42	V.F. Luckfeld & Wife	CM.St.PRyCo.of Wash.	Cond. W.D.	4-5-07	155, 292, May 1,1907	10387	
43	Rosalia Lodge #110 I.O.O.F.	CM&St.PRyCo. of Wash.	W.D.	4-5-07	195, 274, May 1,1907	10387	
44	Zach T. Cooper & Wife	CM&St.PRyCo.of Wash.	W.D.	7-2-07	203, 26, Oct. 2,1907	10388	
45	F.J. Wilmer, et al	CM&St.PRyCo.of Wash.	Condemnation	6-26-07	201, 147, June 26,1907	10386	
46	F.J. Wilmer, et al	CM&St.PRyCo.of Wash.	W.D.	4-18-07	201, 1, May 27,1907	10364	
47	F.J. Wilmer, et al	CM&St.PRyCo.of Wash.	W.D.	4-18-07	201, 1, May 27,1907	10364	
48	F.J. Wilmer, et al	CM&St.PRyCo.of Wash.	W.D.	4-18-07	201, 1, May 27,1907	10364	
49	F.J. Wilmer, et al	CM&St.PRyCo.of Wash.	Cond. W.D.	4-18-07	201, 1, May 27,1907	1.364	
50	F.J. Wilmer, et al	CM&St.PRyCo.of Wash.	Exw Easement in W.D.	4-18-07	201, 1, May 27,1907	10364	
51	Fred Wildman	CM&St.PRyCo.of Wash.	Exw Easement in W.D.	4-18-07	201, 1, May 27,1907	10364	
52	F.J. Wilmer, et al	CM&St.PRyCo.of Wash.	W.D.	4-20-07	175, 73, May 2,1907	10377	
53	F.J. Wilmer, et al	CM&St.PRyCo.of Wash.	W.D.	4-18-07	201, 1, May 27,1907	10364	
54	F.J. Wilmer, et al	CM&St.PRyCo.of Wash.	Exw Easement in W.D.	4-18-07	201, 1, May 27,1907	10364	
55	F.J. Wilmer, et al	CM&St.PRyCo.of Wash.	Exw Easement in W.D.	4-18-07	201, 1, May 27,1907	10364	
56	R.L. Porter and Wife	CM&St.PRyCo.	Exw Easement in W.D.	4-16-07	201, 1, May 27,1907	10364	
			W.D.	7-29-21	216, 86, Aug 2,1921	9044	

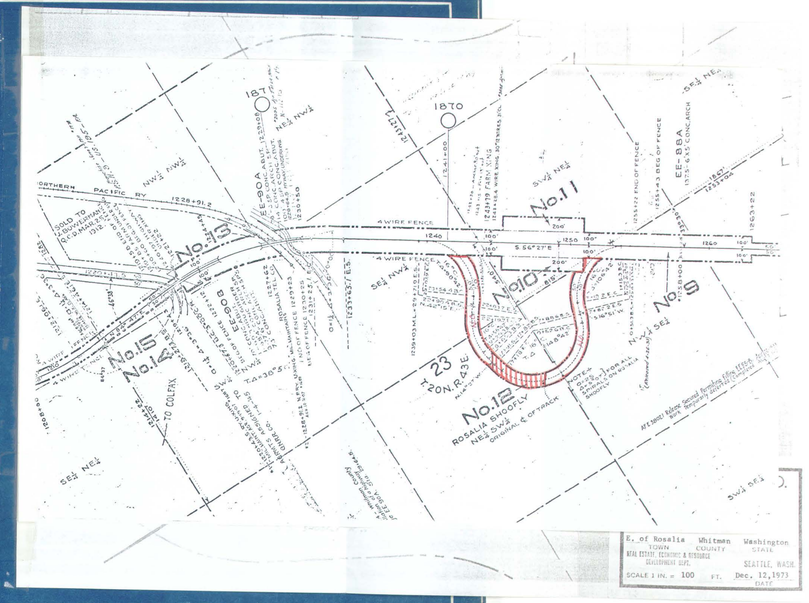

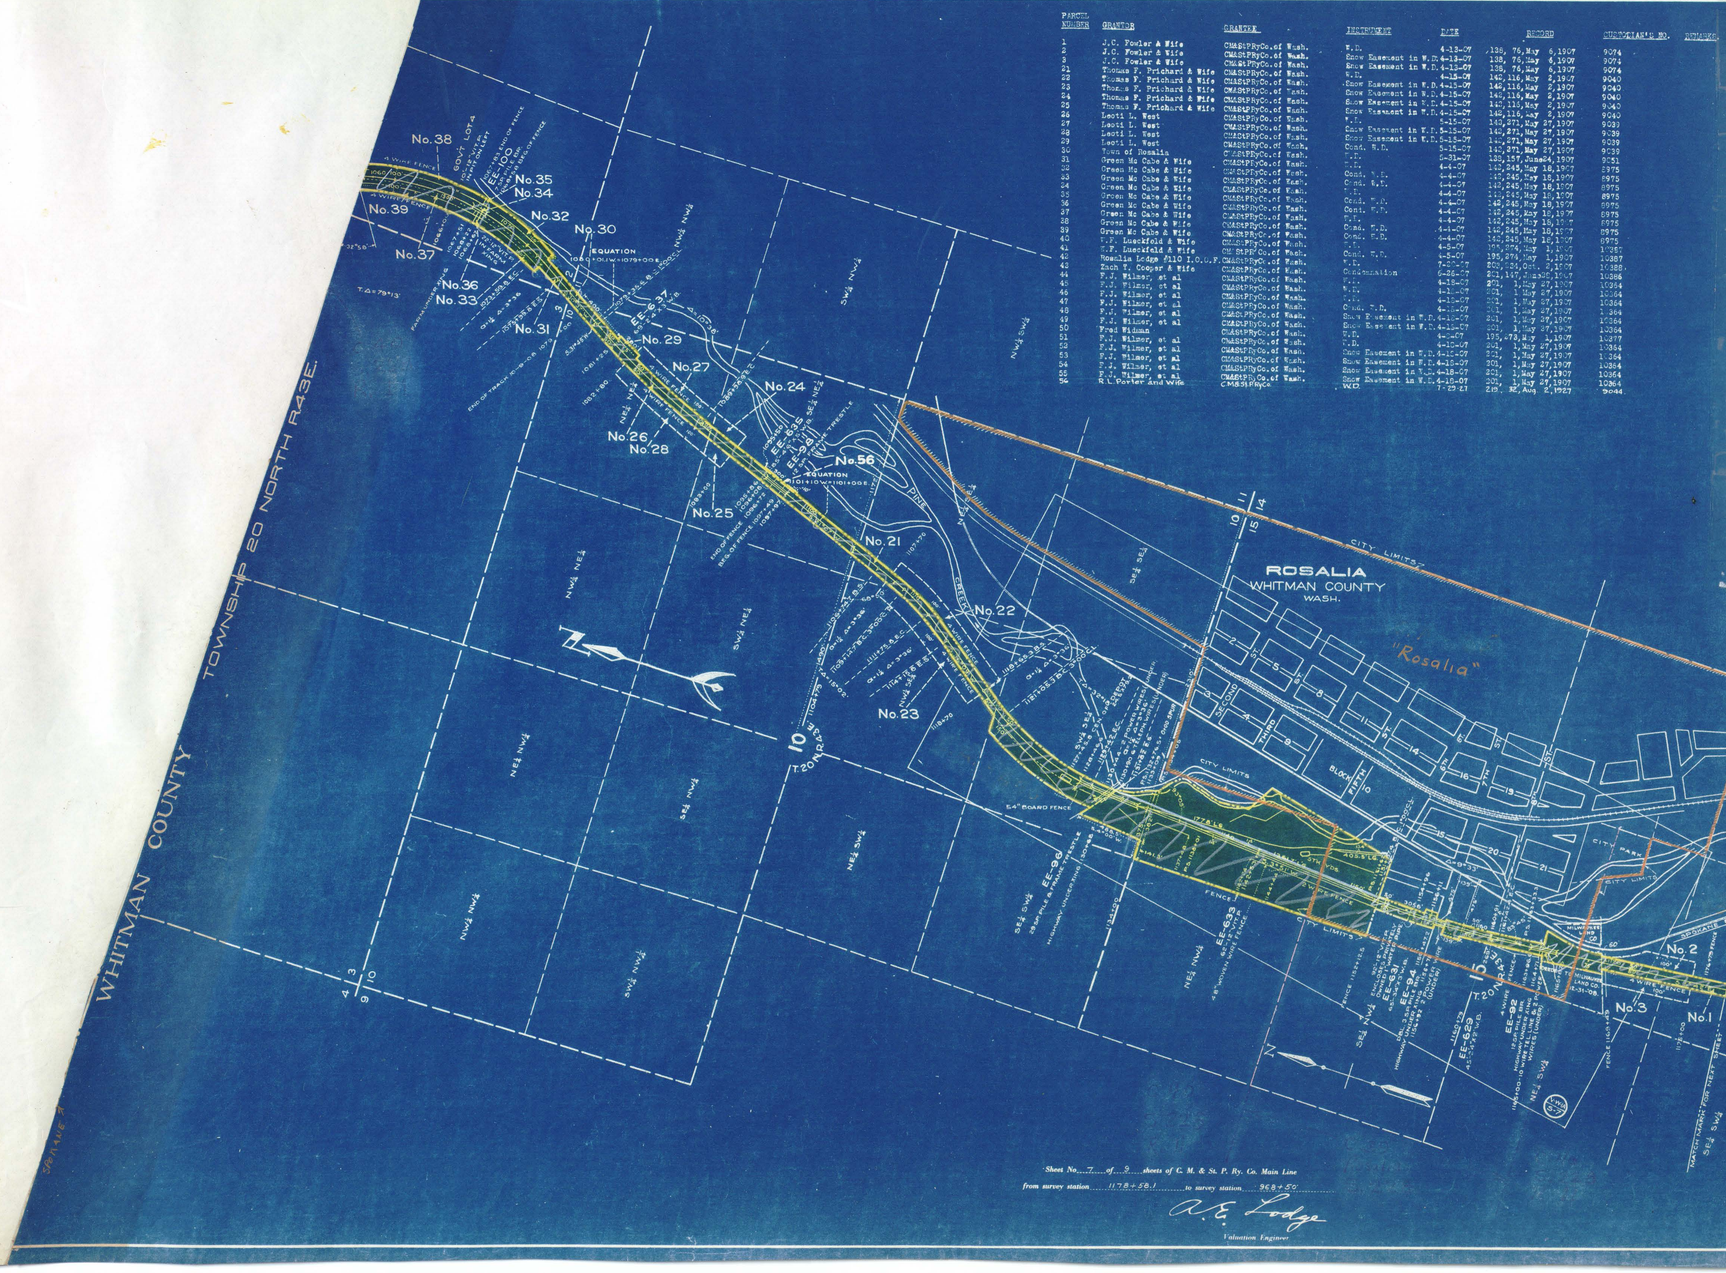

RIGHT OF WAY AND TRACK MAP

CHICAGO, MILWAUKEE & ST. PAUL RY. CO.

OPERATED BY THE

CHICAGO, MILWAUKEE & ST. PAUL RY. CO.

COAST DIVISION — MAIN LINE

STATION 1178 + 58.1 TO STATION 968 + 50

SCALE: 1 IN. = 4 MILES — JUNE 30, 1919.

OFFICE OF VALUATION ENGINEER.

CHICAGO, ILLINOIS.

V.W-1A

7

Sheet No. 7 of 9 sheets of C. M. & St. P. Ry. Co. Main Line

from survey station 1178+58.1 to survey station 968+50

A. E. Lodge

Valuation Engineer

WHITMAN