PARCEL NUMBER	GRANTOR	GRANTEE	INSTRUMENT	DATE	RECORD	CUSTODIAN'S NO.	REMARKS.
1	Heinrich Seiler & Wife	CMAPSRyCo.	W.D.	4-11-12	9,457,May 14,1912	4021	
2	Heinrich Seiler & Wife	CMAPSRyCo.	W.D.	4-11-12	9,457,May 14,1912	4021	
3	Heinrich Seiler & Wife	CMAPSRyCo.	W.D.	4-11-12	9,457,May 14,1912	4021	
4	George Crib Jr.	CMAPSRyCo.	W.D.	4-29-12	9,506,June 6,1912	4052	
5	George Crib Jr.	CMAPSRyCo.	W.D.	4-25-12	9,506,June 6,1912	4052	
6	Jacob Dornaier & Wife	CMAPSRyCo.	W.D.	5-16-12	9,516,June 6,1912	4051	
7	Jacob Dornaier & Wife	CMAPSRyCo.	W.D.	5-16-12	9,516,June 6,1912	4051	
11	Heinrich Seiler & Wife	CMAPSRyCo.	W.D.	4-11-12	9,457,May 14,1912	4021	
12	Heinrich Seiler & Wife	CMAPSRyCo.	W.D.	4-11-12	9,457,May 14,1912	4021	
13	Edward S. Donham & Wife	CMAPSRyCo.	W.D.	5-20-12	9,515,June 6,1912	4030	
14	Edward S. Donham & Wife	CMAPSRyCo.	W.D.	5-20-12	9,515,June 6,1912	4030	
15	Edward S. Donham & Wife	CMAPSRyCo.	W.D.	5-20-12	9,515,June 6,1912	4030	
16	Heinrich Seiler & Wife	CMAPSRyCo.	W.D.	4-11-12	9,457,May 14,1912	4021	
17	Heinrich Seiler & Wife	CMAPSRyCo.	W.D.	4-11-12	9,457,May 14,1912	4021	
18	Heinrich Seiler & Wife	CMAPSRyCo.	W.D.	4-11-12	9,457,May 14,1912	4021	
19	Simeon McDonald & Wife	CMAPSRyCo.	W.D.	4-11-12	9,457,May 14,1912	4021	
20	Simeon McDonald & Wife	CMAPSRyCo.	W.D.	5-11-12	9,507,June 6,1912	4010	
21	Simeon McDonald & Wife	CMAPSRyCo.	R.W.D.	2-29-12	12,202,Oct. 7,1912	4012	
22	Simeon McDonald & Wife	CMAPSRyCo.	W.D.	5-11-12	9,507,June 6,1912	4010	
23	George F. Howard & Wife	CMAPSRyCo.	R.W.D.	2-29-12	12,202,Oct. 7,1912	4012	
24	Geo.W.Schmidt, Guardian, Estate of Richard Wallace Schmidt	C.M.St.P.&P.R.R.Co.	W.D.	8-18-50	89,459 Aug. 31,1950	4031	AFE-69051
		C.M.St.P.&P.R.R.Co.	Deed	7-15-52	100,751 July 23,1952	4022	AFE-69051
	Richard Wallace Schmidt	C.M.St.P.&P.R.R.Co.	Deed	7-15-52	100,753 July 23, 1952	4022	AFE-69051

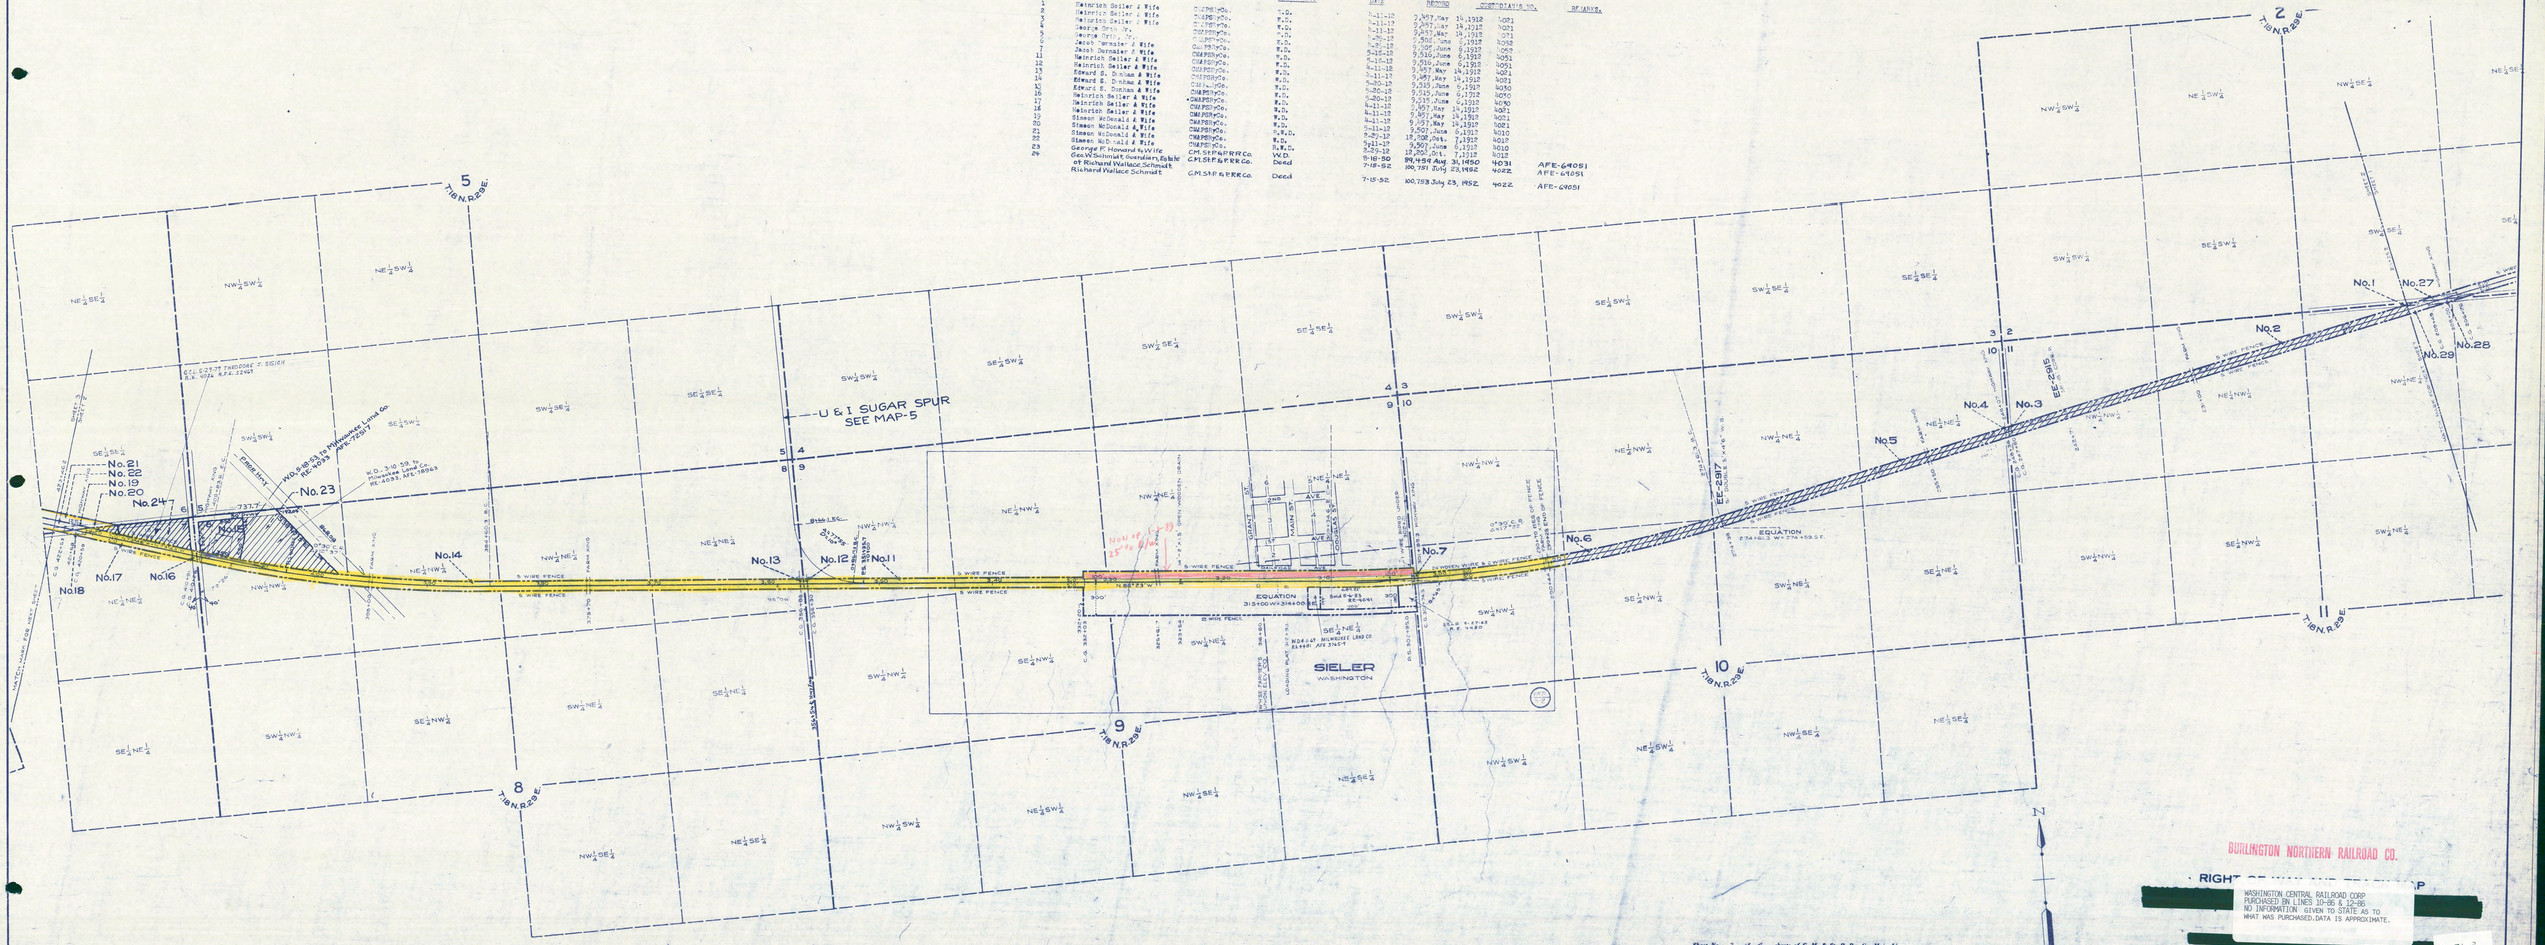

BURLINGTON NORTHERN RAILROAD CO.

RIGHT OF WAY AND TRACK MAP

[redacted]

WASHINGTON CENTRAL RAILROAD CORP
PURCHASED BN LINES 10-86 & 12-86
NO INFORMATION GIVEN TO STATE AS TO
WHAT WAS PURCHASED. DATA IS APPROXIMATE.

[redacted]

BN 7A-2

COLUMBIA DIVISION — MOSES LAKE LINE

STATION 211+25.2 TO STATION 423+46.2

SCALE: 1 IN. = 4 MILES — JUNE 30, 1919.

OFFICE OF VALUATION ENGINEER
CHICAGO, ILLINOIS.

V.W.-7A
2

Sheet No. 2 of 4 sheets of C. M. & St. P. Ry. Co. Main Line
from survey station 211+25.2 to survey station 423+46.2

A. E. Lodge
Valuation Engineer