SCHEDULE OF PROPERTY

NUMBERS SERIAL	NUMBERS DIST. OF NAT. SURV.	NUMBERS ALIAS	GRANTOR	GRANTEE	INSTRUMENT	DATE OF DEED	RECORD DATE	RECORD BOOK	RECORD PAGE	AREA	REMARKS
1.57	65	1238	Chas. H. Fuller	O.W. & P.S.R.Y.	Warr.	Dec. 2-1908	Dec. 2-1908	39	141	7.60	
90	163	1241	Weyerhauser Timber	"	"	Feb. 23-1909	Apr. 13-1909	10	129	6.96	
1.58	76	1235	O.L. Stout	"	"	Dec. 2-1908	Dec. 14-1908	39	143	6.76	
159	69	1239	Wm. Lund	"	"	Jan. 27-1908	Aug. 1-1908	38	176	15.40	
160	163	1240	Weyerhauser Timber	"	"	Feb. 23-1909	Apr. 13-1909	10	127	9.86	
161	113	1272	Joseph Bernard	"	"	Jan. 8-1909	Jan. 13-1909	39	320	22.99	Under Log Sing
	146	1231	Wm. Burke Post G.A.	"	"	9-1909	Jan. 13-1909	39	330	—	Covered by #1272
162	66	1240	H.C. Mahler	"	Warr.	Aug. 1-1908	Dec. 2-1908	102	439	10.36	
—	66	1358	W.G. Hopkins	"	Q.C.	Oct. 1-1908	Jan. 1-1909	29	201	—	Covered by #1448
163	80	1242	Geo. C. Bauer	"	Warr.	Oct. 27-1908	Nov. 12-1908	38	326	5.05	
	93.60		O.S.L.R.R.	Grays Harbor Co.	Easement	Aug. 18, 1911					(In Bank & Minister Point)

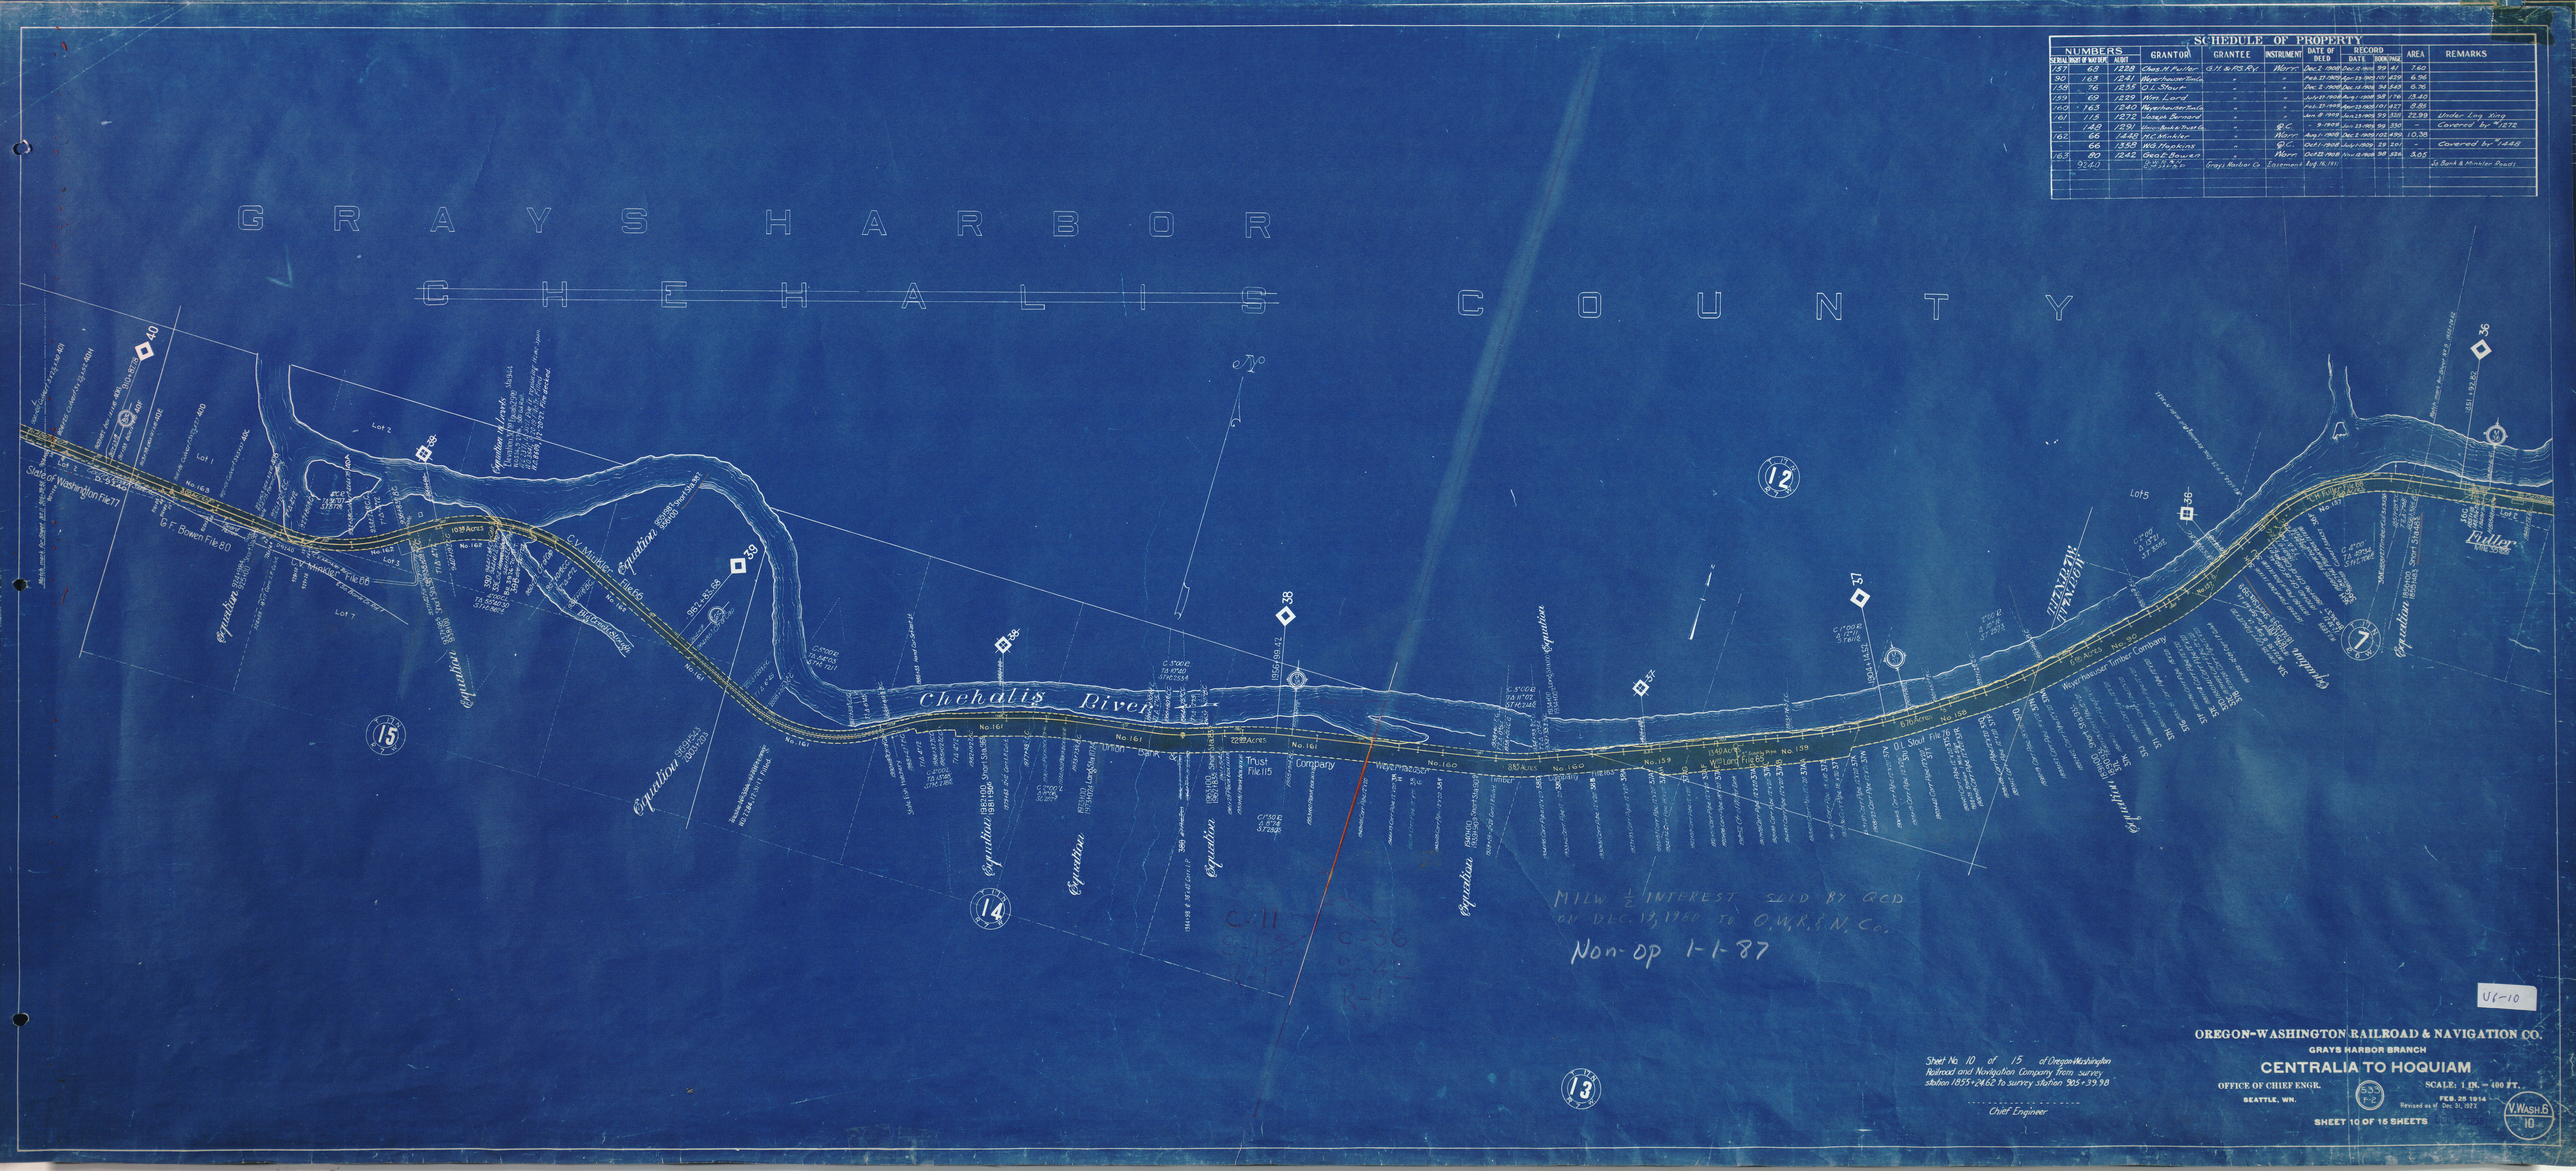

Sheet No. 10 of 15 of Oregon-Washington Railroad and Navigation Company from survey station 1855+24.62 to survey station 905+39.98

Chief Engineer

OREGON-WASHINGTON RAILROAD & NAVIGATION CO.

GRAYS HARBOR BRANCH

CENTRALIA TO HOQUIAM

OFFICE OF CHIEF ENGR.

SEATTLE, WN.

SCALE: 1 IN. = 400 FT.

FEB. 25 1914

Revised as of Dec. 31, 1922

SHEET 10 OF 15 SHEETS

V. WASH. 6 — 10