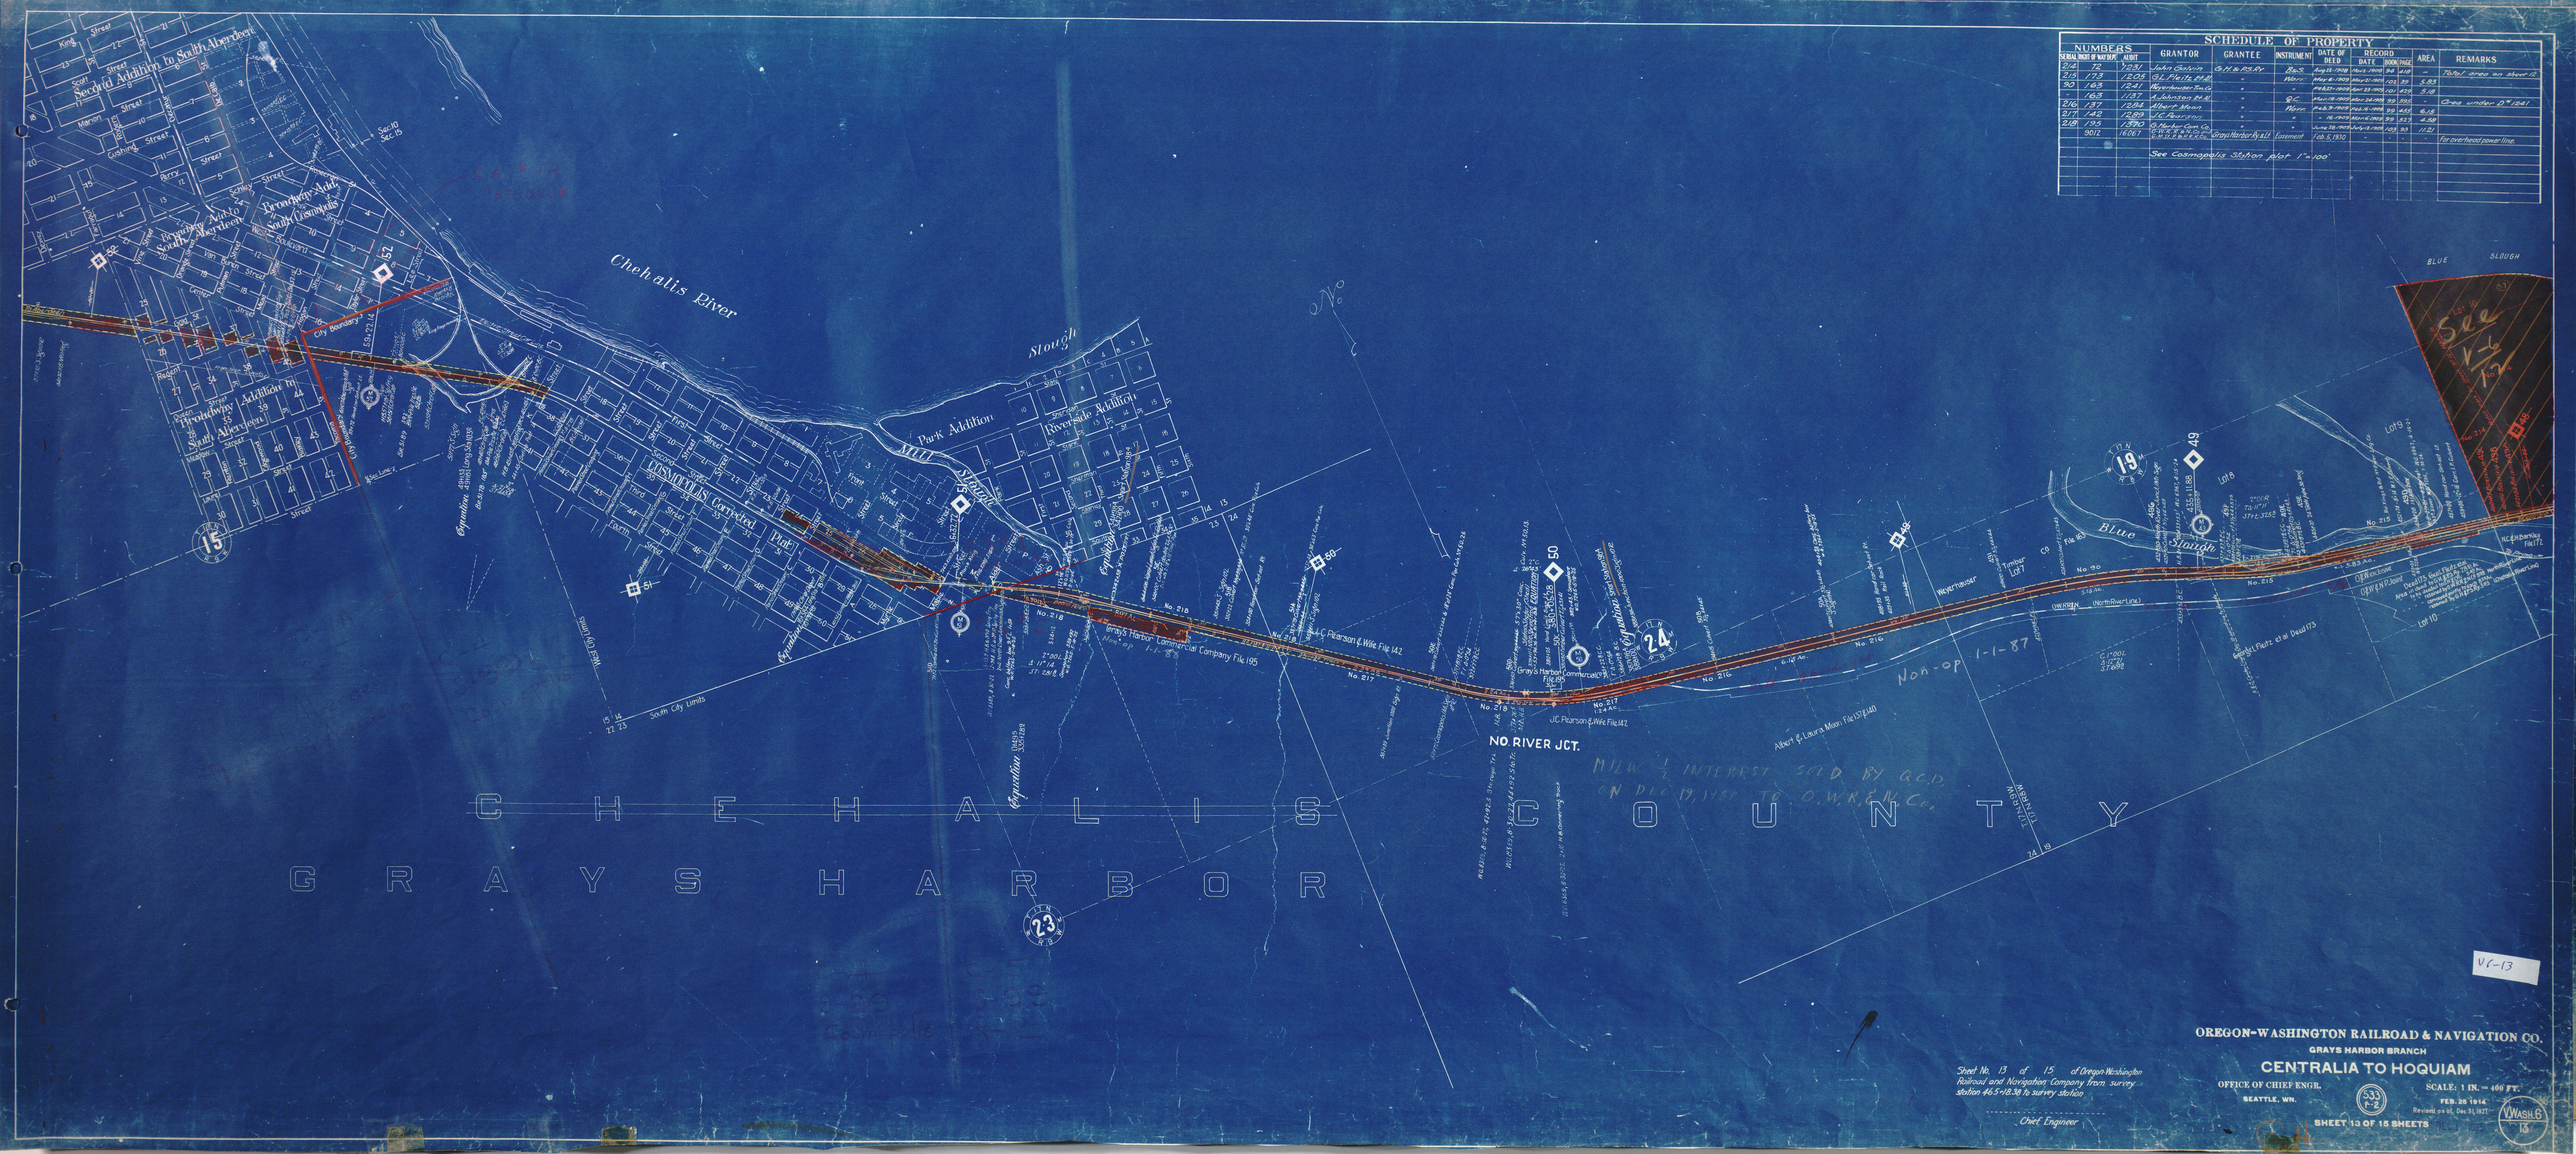

Chehalis River
Slough
Park Addition
Riverside Addition
Mill Slough
Second Addition to South Aberdeen
Broadway Add. to South Cosmopolis
Broadway Addition to South Aberdeen
Cosmopolis Corrected Plat
City Boundary
West City Limits
South City Limits
Grays Harbor Commercial Company File 185
J.C. Pearson & Wife File 142
Weyerhauser Timber Co
Blue Slough
Albert & Laura Moon File 137|140
NO. RIVER JCT.
Non-op 1-1-87
M.I.L.W. ½ INTEREST SOLD BY Q.C.D. ON DEC 19, 1987 TO O.W.R.&N. Co.
CHEHALIS COUNTY
GRAYS HARBOR
15
19
23
24
49
50
51
52
V6-13

SCHEDULE OF PROPERTY

NUMBERS			GRANTOR	GRANTEE	INSTRUMENT	DATE OF DEED	RECORD			AREA	REMARKS
SERIAL	RIGHT-OF-WAY DEPT.	AUDIT					DATE	BOOK	PAGE		
214	72	1231	John Galvin	G.H. & P.S. Ry	B.&S.	Aug 22-1908	Nov. 2-1908	94	418	–	Total area on sheet 12
215	173	1205	G.L. Fleitz Et. Al.	"	Warr.	May 4-1909	May 21-1909	102	39	5.83	
90	163	1241	Weyerhauser Tim. Co.	"	"	Feb. 27-1909	Apr. 23-1909	101	429	5.18	
-	163	1137	A. Johnson Et. Al.	"	Q.C.	Mar. 19-1909	Mar. 24-1909	99	595	-	Area under D# 1241
216	137	1284	Albert Moon	"	Warr.	Feb. 9-1909	Feb. 16-1909	99	455	6.15	
217	142	1289	J.C. Pearson	"	"	" 16-1909	Mar. 6-1909	99	527	4.58	
218	195	1370	G. Harbor Com. Co.	"	"	June 28-1909	July 12-1909	103	93	11.21	
	9012	16067	O-W.R.R. & N. Co. and C.M.St.P. & P.R.R. Co.	Grays Harbor Ry. & Lt.	Easement	Feb. 5, 1930	-	-	-	-	For overhead power line.

See Cosmopolis Station plot 1" = 100'

Sheet No. 13 of 15 of Oregon-Washington Railroad and Navigation Company from survey station 465+18.38 to survey station

Chief Engineer

OREGON-WASHINGTON RAILROAD & NAVIGATION CO.

GRAYS HARBOR BRANCH

CENTRALIA TO HOQUIAM

OFFICE OF CHIEF ENGR.
SEATTLE, WN.

533 F-2

SCALE: 1 IN. = 400 FT.
FEB. 25 1914
Revised as of Dec. 31, 1927

SHEET 13 OF 15 SHEETS

V.Wash.6 13