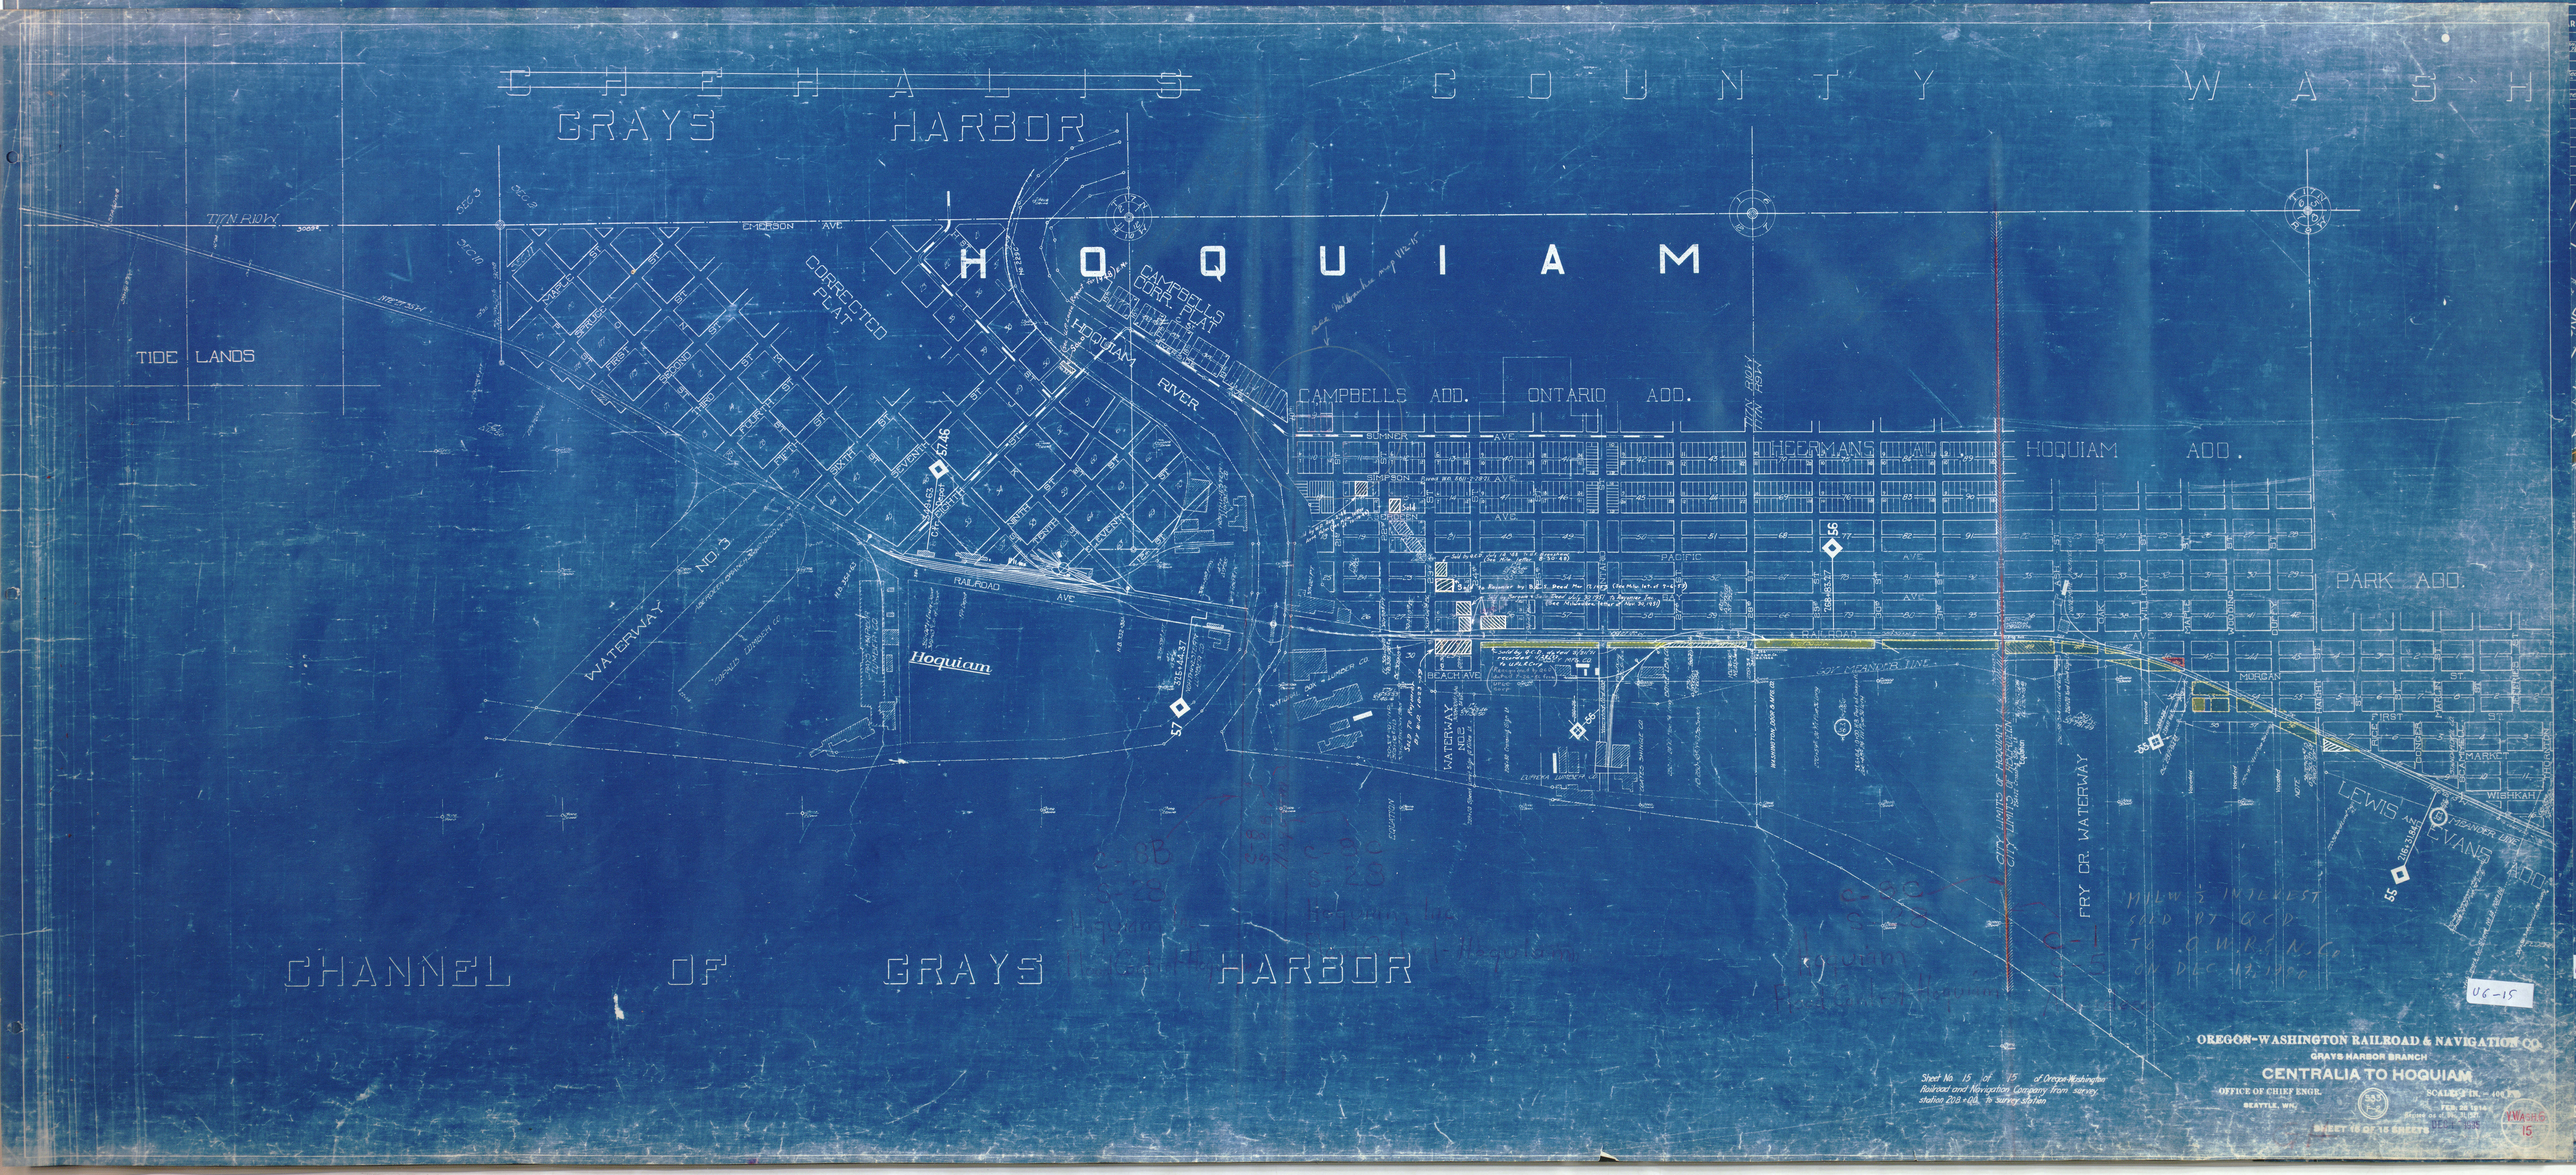
CHEHALIS COUNTY WASH
GRAYS HARBOR
HOQUIAM
TIDE LANDS
CORRECTED PLAT
CAMPBELLS CORR. PLAT
HOQUIAM RIVER
CAMPBELLS ADD.
ONTARIO ADD.
THEERMANS ADD.
HOQUIAM ADD.
PARK ADD.
WATERWAY NO. 3
RAILROAD AVE
Hoquiam
FRY DR. WATERWAY
LEWIS EVANS ADD.
CHANNEL OF GRAYS HARBOR
OREGON-WASHINGTON RAILROAD & NAVIGATION CO.
GRAYS HARBOR BRANCH
CENTRALIA TO HOQUIAM
OFFICE OF CHIEF ENGR.
SEATTLE, WN.
SCALE: 1 IN. = 400 FT.
SHEET 15 OF 15 SHEETS
U6-15