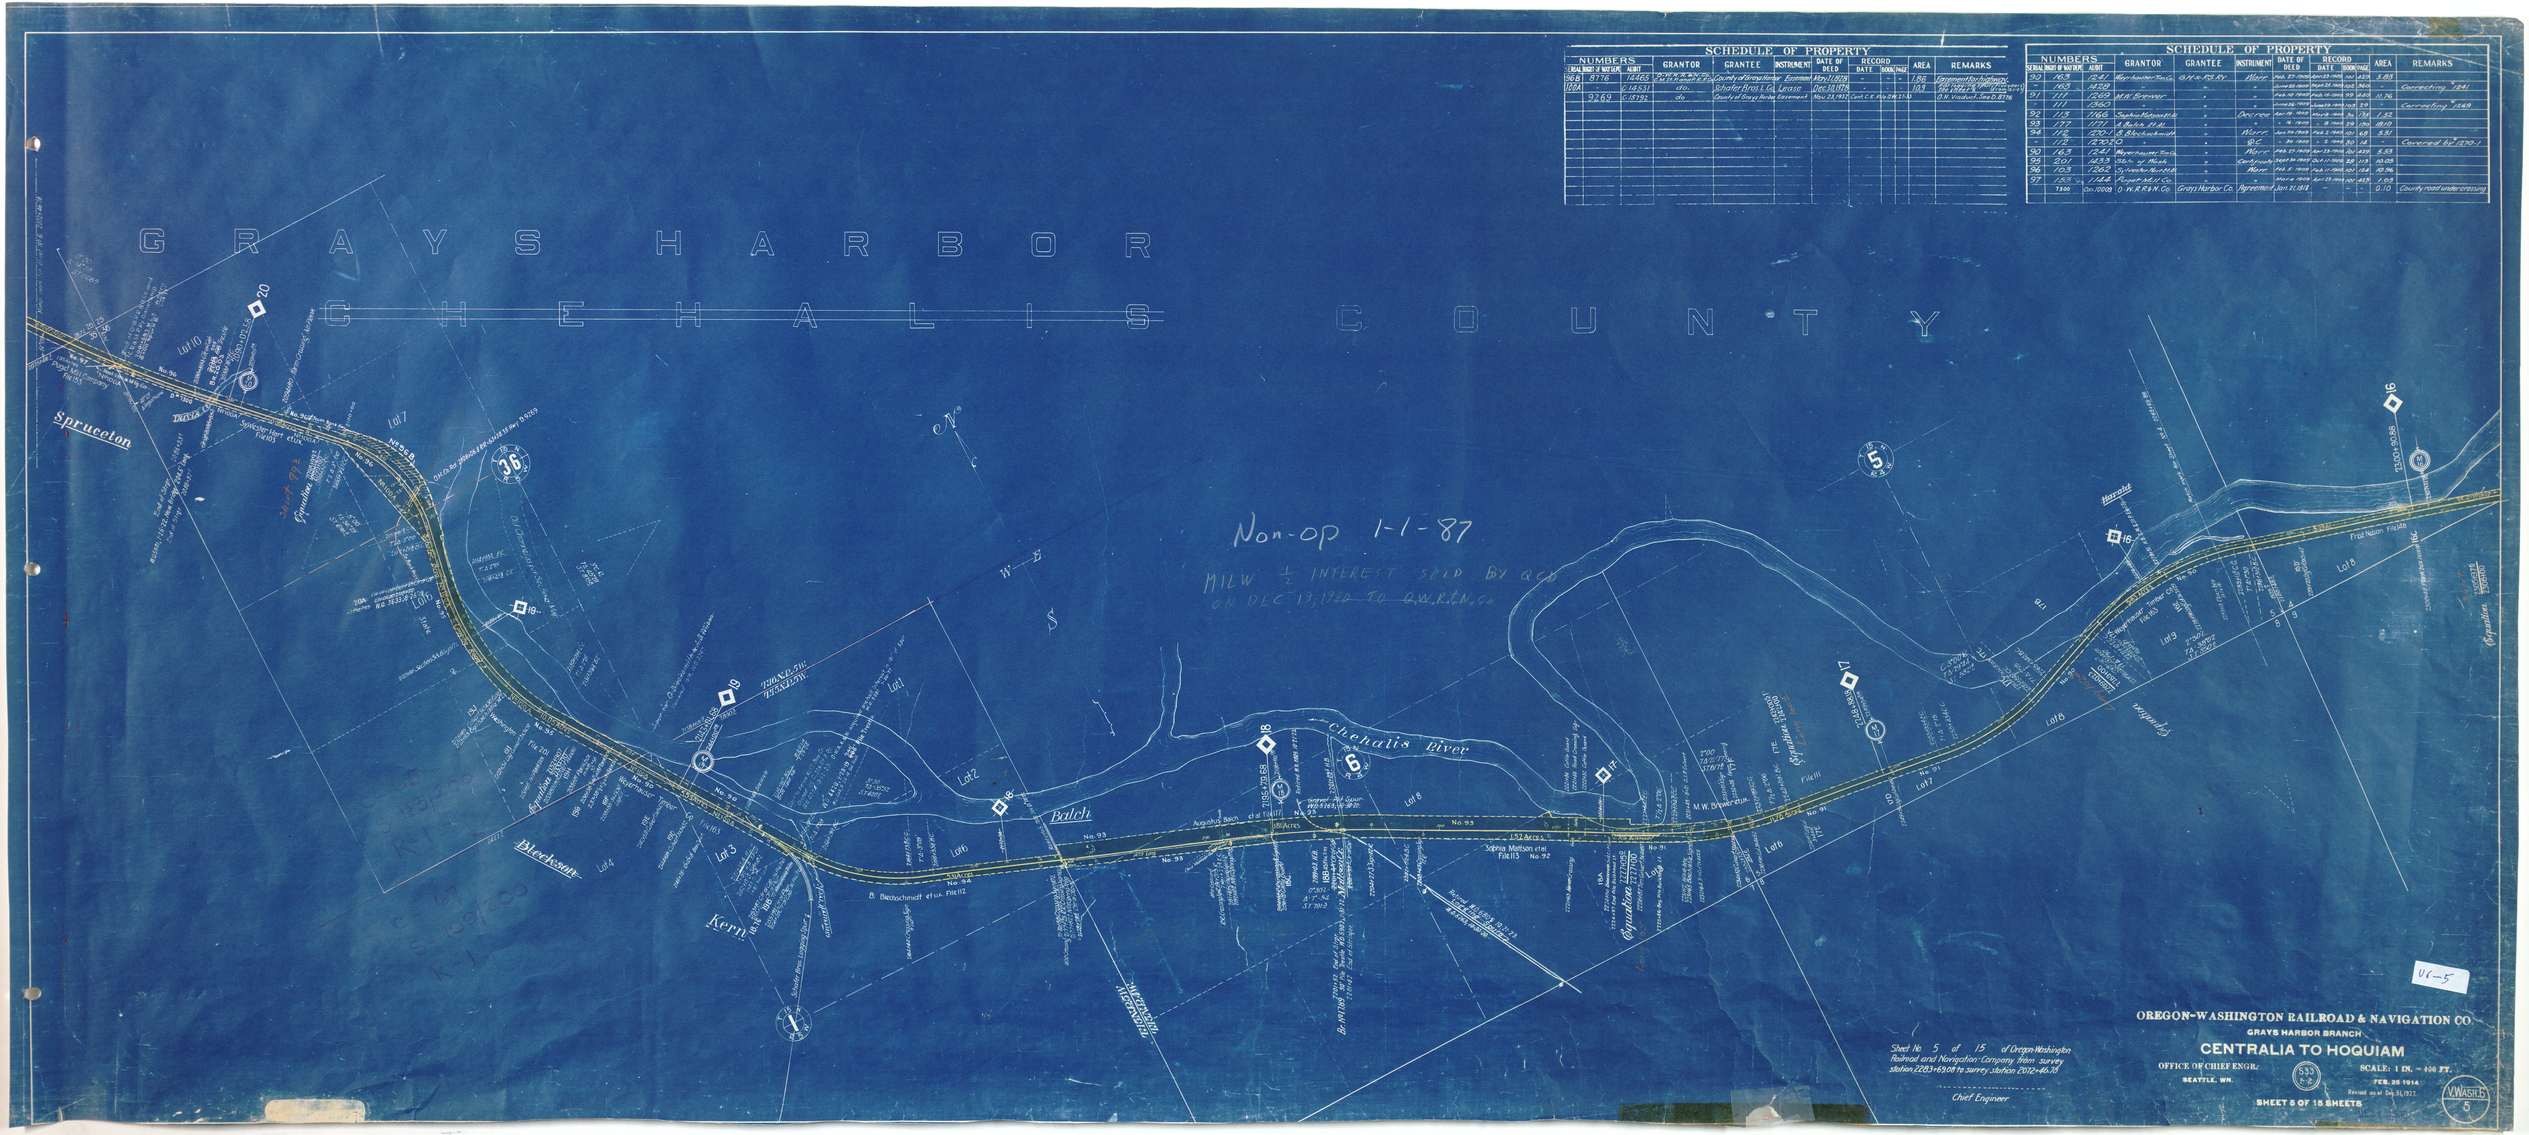

SCHEDULE OF PROPERTY

NUMBERS (Real Book & Notebk.)	NUMBERS (Abst.)	GRANTOR	GRANTEE	INSTRUMENT	DATE OF DEED	RECORD DATE	RECORD BOOK/PAGE	AREA	REMARKS
98-1	876	12465	(See #5 Sheet 4 of 15)						
100A	–	C-18531	do.	Shafer Bros. L. Co.	Lease	Dec 10 1918	–	–	10.9
	9269	C-15792	do	County of Grays Harbor	Easement	Nov. 23, 1917	Cont. C.E. No 214-1-3		O.W. Viaduct Sheet D-8776

SCHEDULE OF PROPERTY

NUMBERS (Real Book & Notebk.)	NUMBERS (Abst.)	GRANTOR	GRANTEE	INSTRUMENT	DATE OF DEED	RECORD DATE	RECORD BOOK/PAGE	AREA	REMARKS
90	165	1241	Weyerhaeuser Timber Co.	O.W.R.R. Co.	Warr.	Feb. 27-1906	Sept 23-1908	100	4.23	5.83	
–	163	4238	do.		do.	June 25-1903	Sept 23-1908	100	360	–	Correcting 1241
91	111	1249	M.W. Brenner		do.	Feb. 27-1906	Aug. 31-1908	99	340	11.26	
	111	1360	do.		do.	June 25-1903	Sept 23-1908	100	29	–	Correcting 1249
92	113	1165	Sophie Monnett et al		Decree	Jan 28-1913	Mar 8-1913	80	134	1.82	
93	127	1171	A.B. Rich et al		do.	– 28-1913	do 8-1913	78	196	18.17	
94	112	570-A	A. Beckenwirth		Warr.	Jan 24-1903	Feb 2-1903	101	48	5.21	
–	112	12020	do.		QC	– 30-1903	– 2-1903	80	18	–	Covered by 570-A
90	165	1241	Weyerhaeuser Timber Co.		Warr.	Feb. 27-1906	Jan 23-1908	80	423	5.83	
95	201	1433	State of Wash.		Contract	Sept 30-1909	Oct 11-1909	88	113	10.08	
96	103	1262	Sylvester Nuttall		Warr.	Feb 5-1908	Feb 11-1908	101	124	10.96	
97	157	1264	Grays Harbor Co.		Warr.	Mar 4-1908	Apr 23-1908	100	423	2.08	
	7380	Ser. 10008	O.W.R.R.&N.Co.	Grays Harbor Co.	Agreement	Jan 21, 1918	–	–	–	0.10	County road underpassing

V&-5