SCHEDULE OF PROPERTY

NUMBERS: Serial	NUMBERS: Right of Way Map	NUMBERS: Abstr	GRANTOR	GRANTEE	INSTRUMENT	DATE OF DEED	RECORD: DATE	RECORD: Book/Page	AREA	REMARKS
43	129	1317	Rainier Inv. Co.	G.H.&P.S.Ry.	Warr.	Apr. 30 1909	Apr 23 1909	101/418	—	See Sheet 6 Total Area on Sheet 6
110	102	1261	Mary E. Pearson	" "	"	Feb. 5 1909	Feb 2 1909	101/283	3.16	
111	135	1285	Geo. R. Morris	" "	"	Jan. 30 1909	Feb 2 1909	101/67	3.19	
112	108	1266	Thos. J. Hall	" "	"	Feb. 6 1909	Feb 17 1909	101/151	3.41	
113	110	1268	W.D. Wolfe et al	" "	"	Feb. 6 1909	Feb 11 1909	99/490	3.56	
114	134	1282	W.F. E. Norman	" "	"	Feb. 5 1909	Feb 11 1909	101/179	2.91	
115	117	1275	Essie D. Montgomery	" "	"	Feb. 1 1909	Mar 2 1909	99/101	2.19	
116	100	1108	Chas. M. Gaddis et al	" "	Decree	Mar. 11 1909	May 8 1909	101/172	1.18	
117	219	46026	W.E. Inman	O.W.R.R.&N.Co.	Warr.	Jan. 11 1909	May 25 1910	120/414	0.04	
118	101	1481	" " "	G.H.&P.S.Ry.	"	Dec. 7 1909	Dec. 11 1909	103/477	6.87	
119	101	1260	" " "	" "	"	Feb. 4 1909	Feb. 11 1909	99/411	3.57	
120	—	6780	Elma Shingle Co.	O.W.R.R.&N.Co.	Contract	Nov. 21 1910	—	—	—	Spur
121	136	1483	W.E. Norman	G.H.&P.S.Ry.	Warr.	Dec. 7 1909	Dec. 11 1909	103/475	1.62	

No. 122 is a blank No.

SCHEDULE OF PROPERTY

NUMBERS: Serial	NUMBERS: Right of Way Map	NUMBERS: Abstr	GRANTOR	GRANTEE	INSTRUMENT	DATE OF DEED	RECORD: DATE	RECORD: Book/Page	AREA	REMARKS
123	98½	1258	Dan Infield	G.H.&P.S.Ry.	Warr.	Feb. 6 1909	Feb. 11 1909	101/134	2.49	
124	96½	1260	" "	" "	"	Dec. 7 1909	Dec. 11 1909	103/476	3.61	
125	122	1275	Jno. A. Eaton	" "	"	Jan. 27 1909	Feb. 2 1909	101/58	3.69	
126	109	1267	Will Fraser	" "	"	Feb. 6 1909	Feb. 11 1909	101/136	4.38	
127	99	1259	Paul L. Kocher	" "	"	Feb. 8 1909	Feb. 11 1909	101/131	2.50	
128	99	1567	" "	" "	"	Jan. 19 1910	Jan. 15 1910	104/46	0.03	
129	104	1266	Wilbur G. et al	" "	Decree	Feb. 23 1910	Mar. 4 1910	29/469	0.02	1 Xing
130	104	1167	" "	" "	"	Mar. 13 1909	Mar. 8 1909	30/128	3.76	
131	130	1279	C. A. Damitio	" "	Warr.	Jan. 18 1909	Feb. 2 1909	101/68	—	See Sh. 8 Total Area on Sheet 8

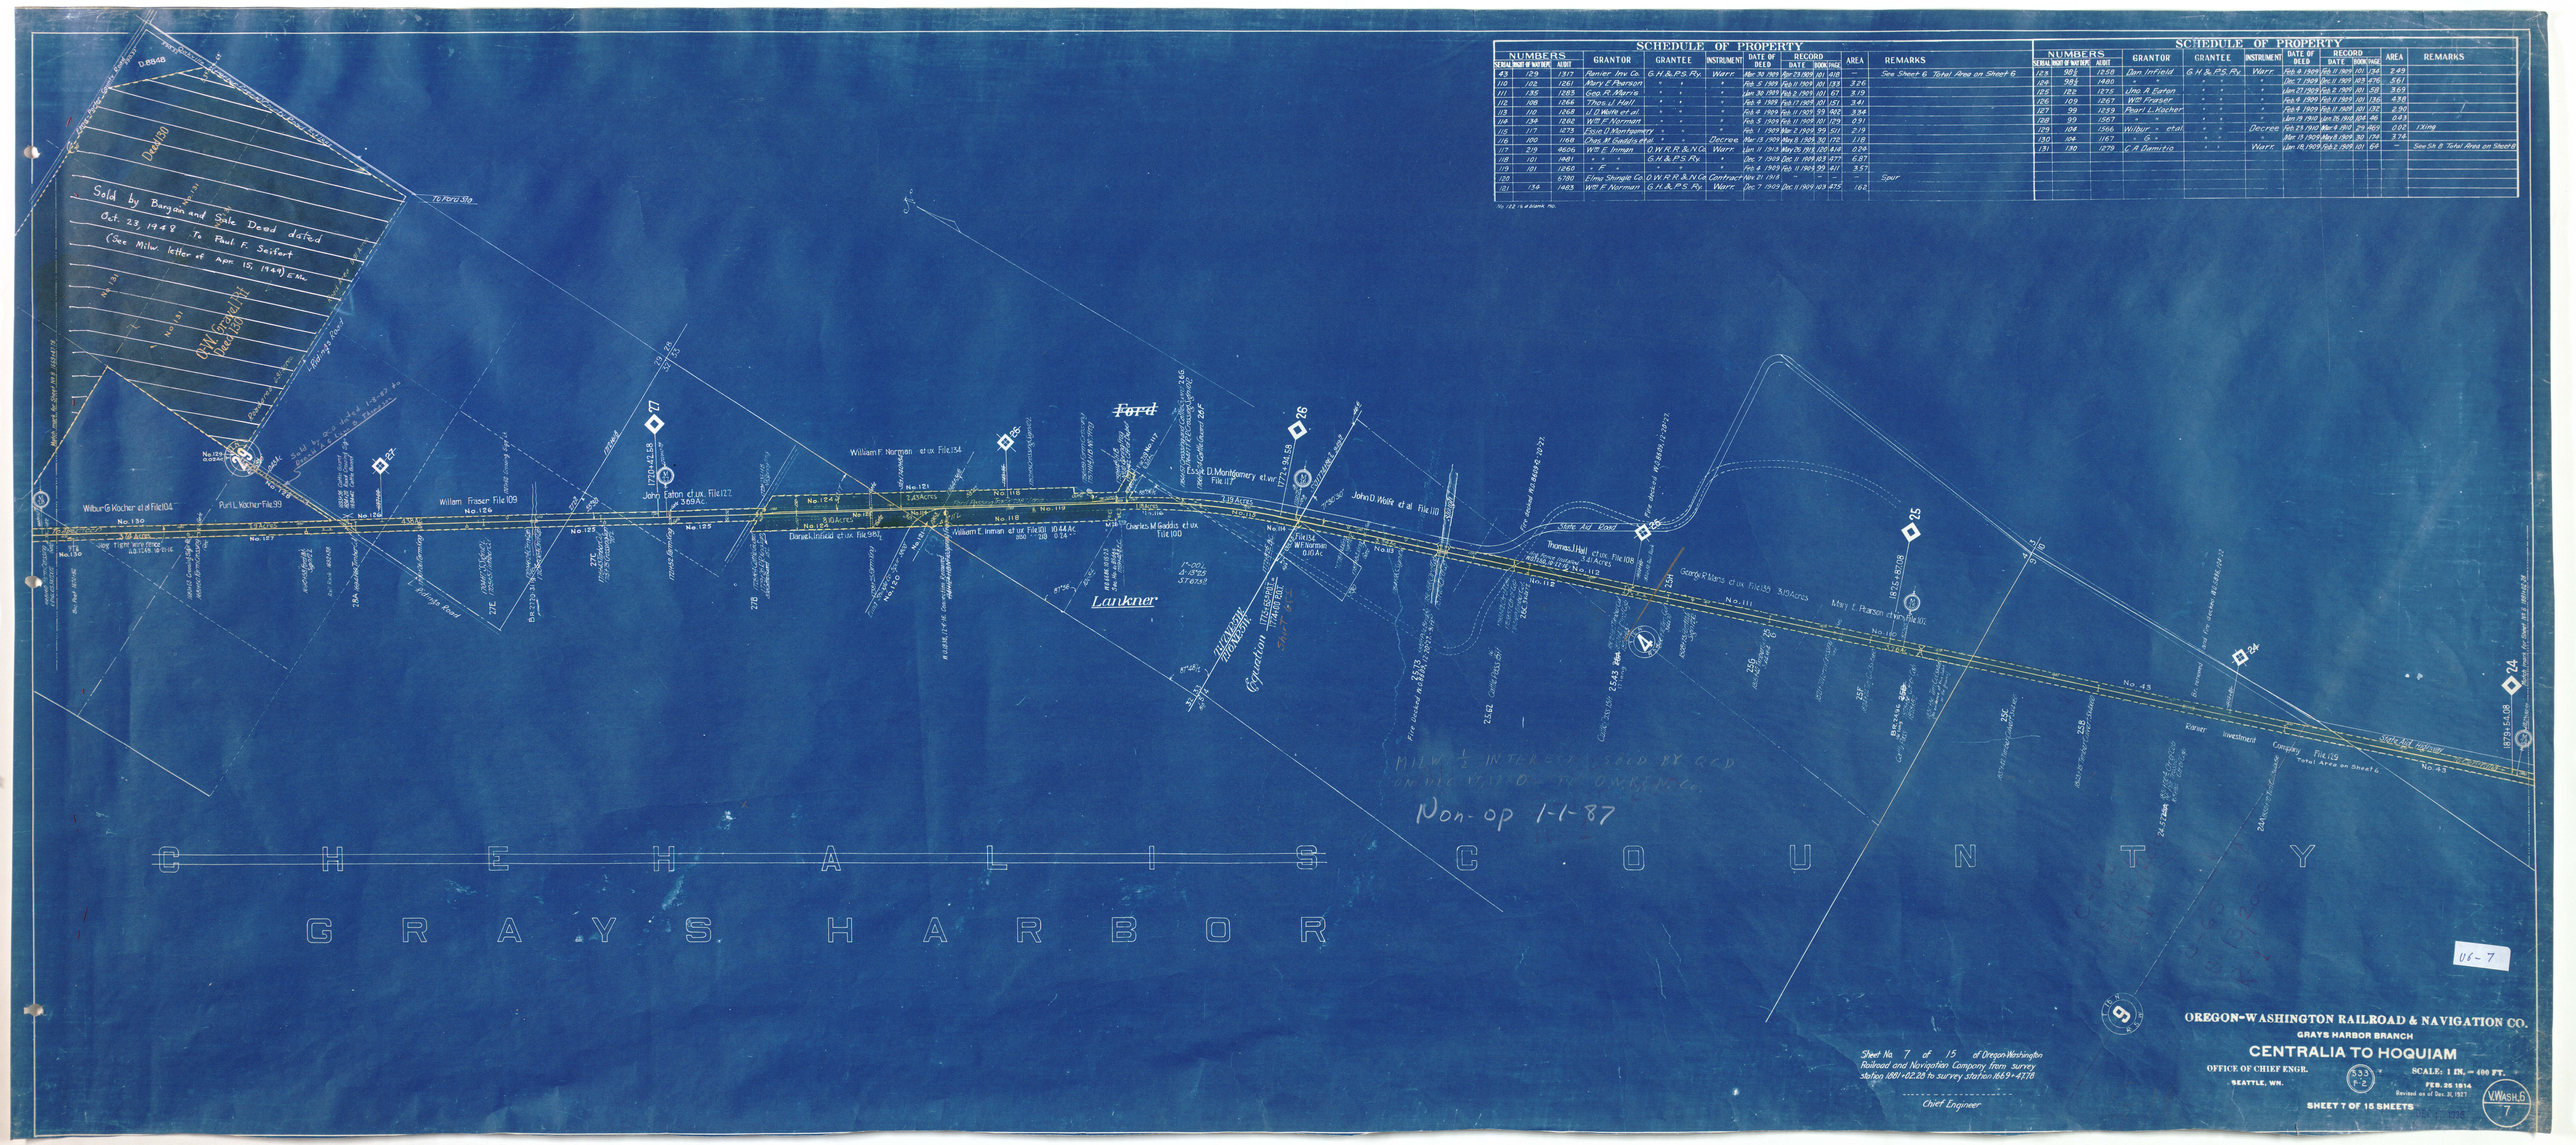

Sheet No. 7 of 15 of Oregon-Washington Railroad and Navigation Company from survey station 1001+02.28 to survey station 1169+47.70

Chief Engineer

OREGON-WASHINGTON RAILROAD & NAVIGATION CO.

GRAYS HARBOR BRANCH

CENTRALIA TO HOQUIAM

OFFICE OF CHIEF ENGR.

SEATTLE, WN.

533 F-2

SCALE: 1 IN. = 400 FT.

FEB. 25 1914

Revised as of Dec. 31, 1927

SHEET 7 OF 15 SHEETS

V.WASH.6 7

U8-7