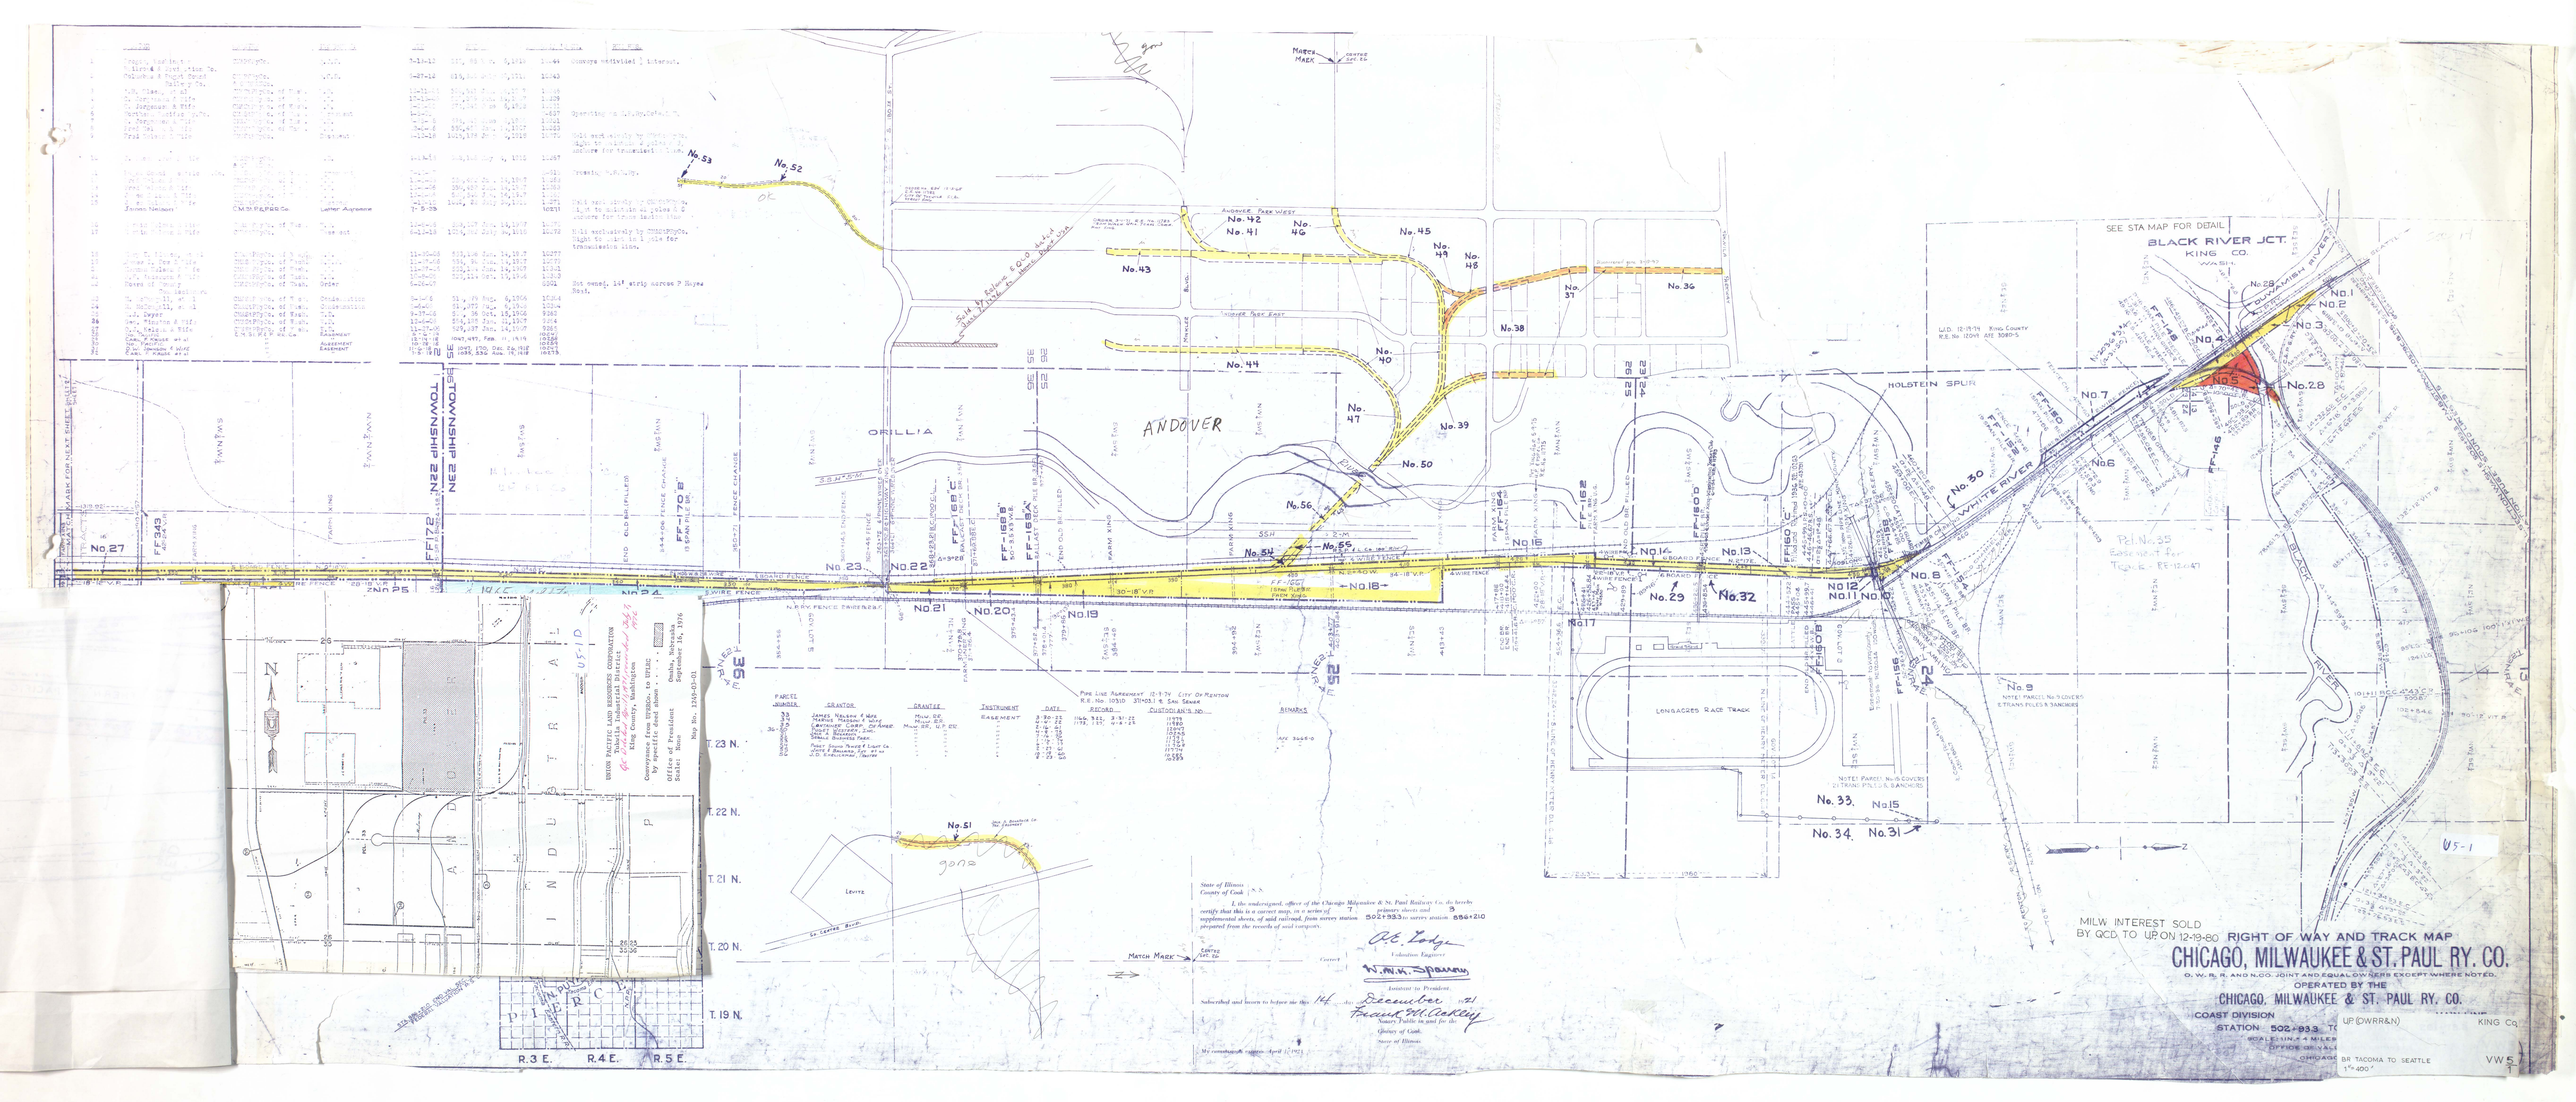
ANDOVER
ORILLIA
TOWNSHIP 22N
TOWNSHIP 23N
SEE STA MAP FOR DETAIL
BLACK RIVER JCT.
KING CO.
WASH.
HOLSTEIN SPUR
WHITE RIVER
BLACK RIVER
LONGACRES RACE TRACK
Andover Park West
Andover Park East
Match Mark
No. 1
No. 2
No. 3
No. 4
No. 5
No. 6
No. 7
No. 8
No. 9
No. 10
No. 11
No. 12
No. 13
No. 14
No. 15
No. 16
No. 17
No. 18
No. 19
No. 20
No. 21
No. 22
No. 23
No. 24
No. 25
No. 26
No. 27
No. 28
No. 29
No. 30
No. 31
No. 32
No. 33
No. 34
No. 35
No. 36
No. 37
No. 38
No. 39
No. 40
No. 41
No. 42
No. 43
No. 44
No. 45
No. 46
No. 47
No. 48
No. 49
No. 50
No. 51
No. 52
No. 53
No. 54
No. 55
No. 56
Pd. No. 35
Easement for Tracks E-EE-12-47
NOTE PARCEL No. 9 COVERS E TRANS PILES & SANCHORS
NOTE PARCEL No. 6 COVERS E TRANS PILES & SANCHORS
Pipe Line Agreement 12-9-29 City Of Renton K.E. No. 10510 ST-103.1-9 San. Sewer
PARCEL NUMBER
GRANTOR
GRANTEE
INSTRUMENT
DATE
RECORD
CUSTOMER'S NO.
REMARKS
EASEMENT
RECORDED
Map No. 1265-00-01
September 16, 1976
Office of President
Seattle Noon
Conveyance From ST.P.M.O. to UP.RR.
Omaha, Nebraska
King County, Washington
Union Pacific Land Resources Corporation
R.3 E.
R.4 E.
R.5 E.
T. 23 N.
T. 22 N.
T. 21 N.
T. 20 N.
T. 19 N.
MILW. INTEREST SOLD
BY QCD TO UP ON 12-19-80
RIGHT OF WAY AND TRACK MAP
CHICAGO, MILWAUKEE & ST. PAUL RY. CO.
O, W, B, R, AND N.CO. JOINT AND EQUAL OWNERS EXCEPT WHERE NOTED.
OPERATED BY THE
CHICAGO, MILWAUKEE & ST. PAUL RY. CO.
COAST DIVISION
STATION 502+933 TO
CALCULATED MILES
OFFICE ENGINEER
CHICAGO BR TACOMA TO SEATTLE
KING CO.
U5-1
VW5-1
1"=400'