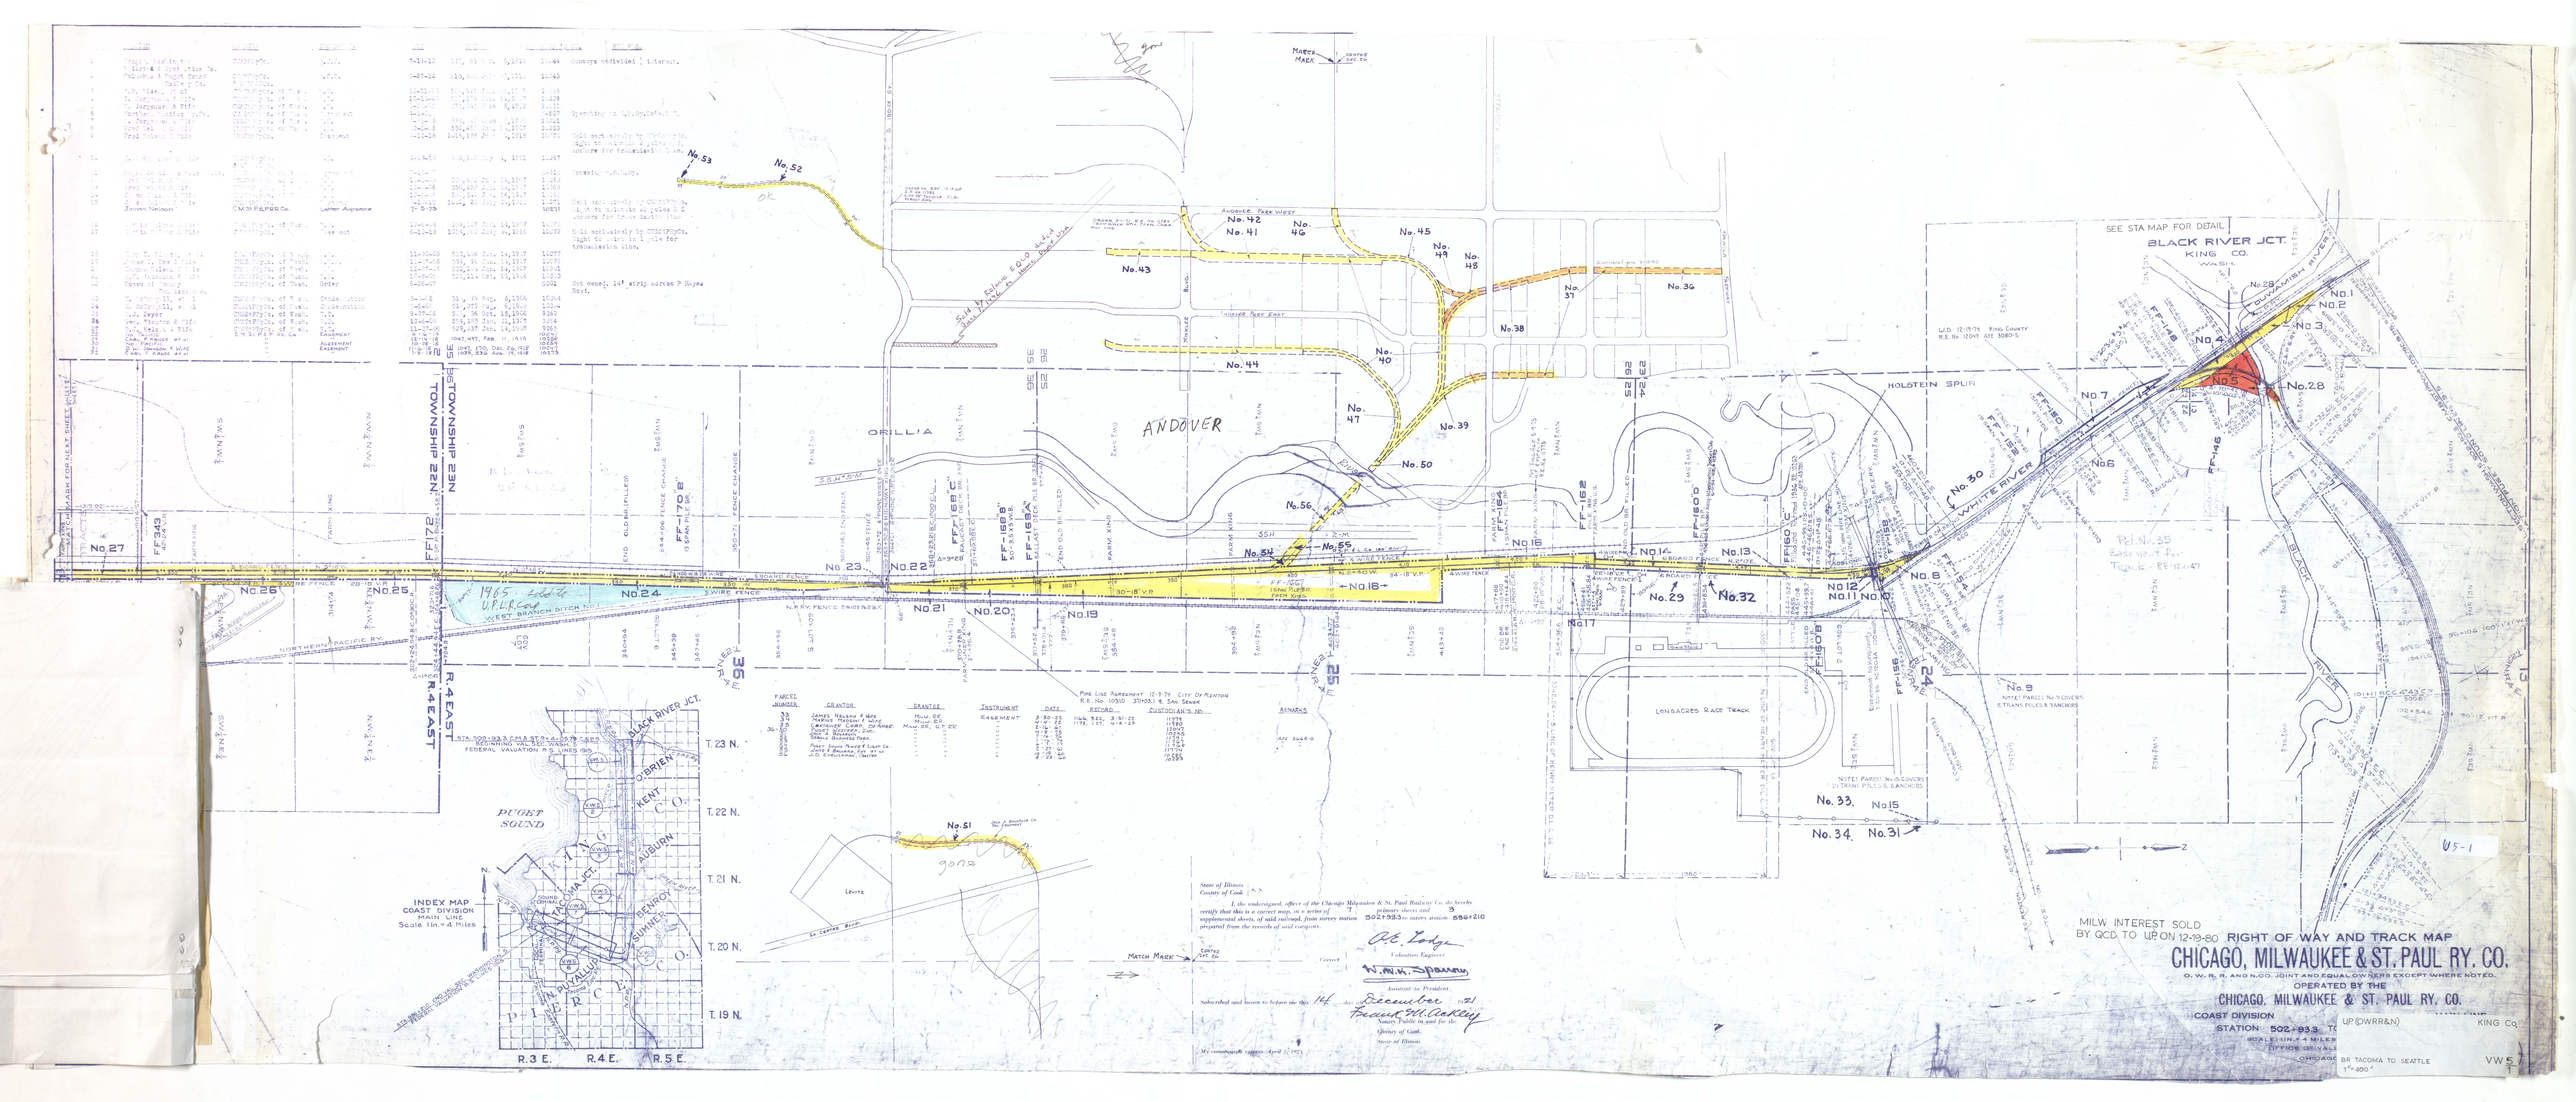
MILW. INTEREST SOLD
BY QCD TO UP ON 12-19-80
RIGHT OF WAY AND TRACK MAP
CHICAGO, MILWAUKEE & ST. PAUL RY. CO.
O, W, B, R, AND N.CO. JOINT AND EQUAL OWNERS EXCEPT WHERE NOTED.
OPERATED BY THE
CHICAGO, MILWAUKEE & ST. PAUL RY. CO.
COAST DIVISION
STATION 502+933 TO
SCALE 1 IN. = 4 MILES
OFFICIAL RAIL
CHICAGO BR TACOMA TO SEATTLE
1" = 400'
U5-1
VW5-1
SEE STA MAP FOR DETAIL
BLACK RIVER JCT.
KING CO.
WASH.
HOLSTEIN SPUR
ANDOVER
ORILLIA
TOWNSHIP 22N
TOWNSHIP 23N
R.4 EAST
R.3 E.
R.4 E.
R.5 E.
T. 23 N.
T. 22 N.
T. 21 N.
T. 20 N.
T. 19 N.
PUGET SOUND
INDEX MAP
COAST DIVISION
MAIN LINE
Scale 1in. = 4 Miles
BLACK RIVER JCT.
O'BRIEN
KENT
AUBURN
BENSON
SUMNER
ORILLIA
PUYALLUP
WHITE RIVER
BLACK RIVER
LONGACRES RACE TRACK
Levitz
No.1
No.2
Pcl. No. 35
Easement For
Tracks E-EE-12-47
WEST BRANCH DITCH
Pipe Line Agreement 12-3-79 City Of Renton
R.E. No. 10310 ST 402.1 & San. Sewer
