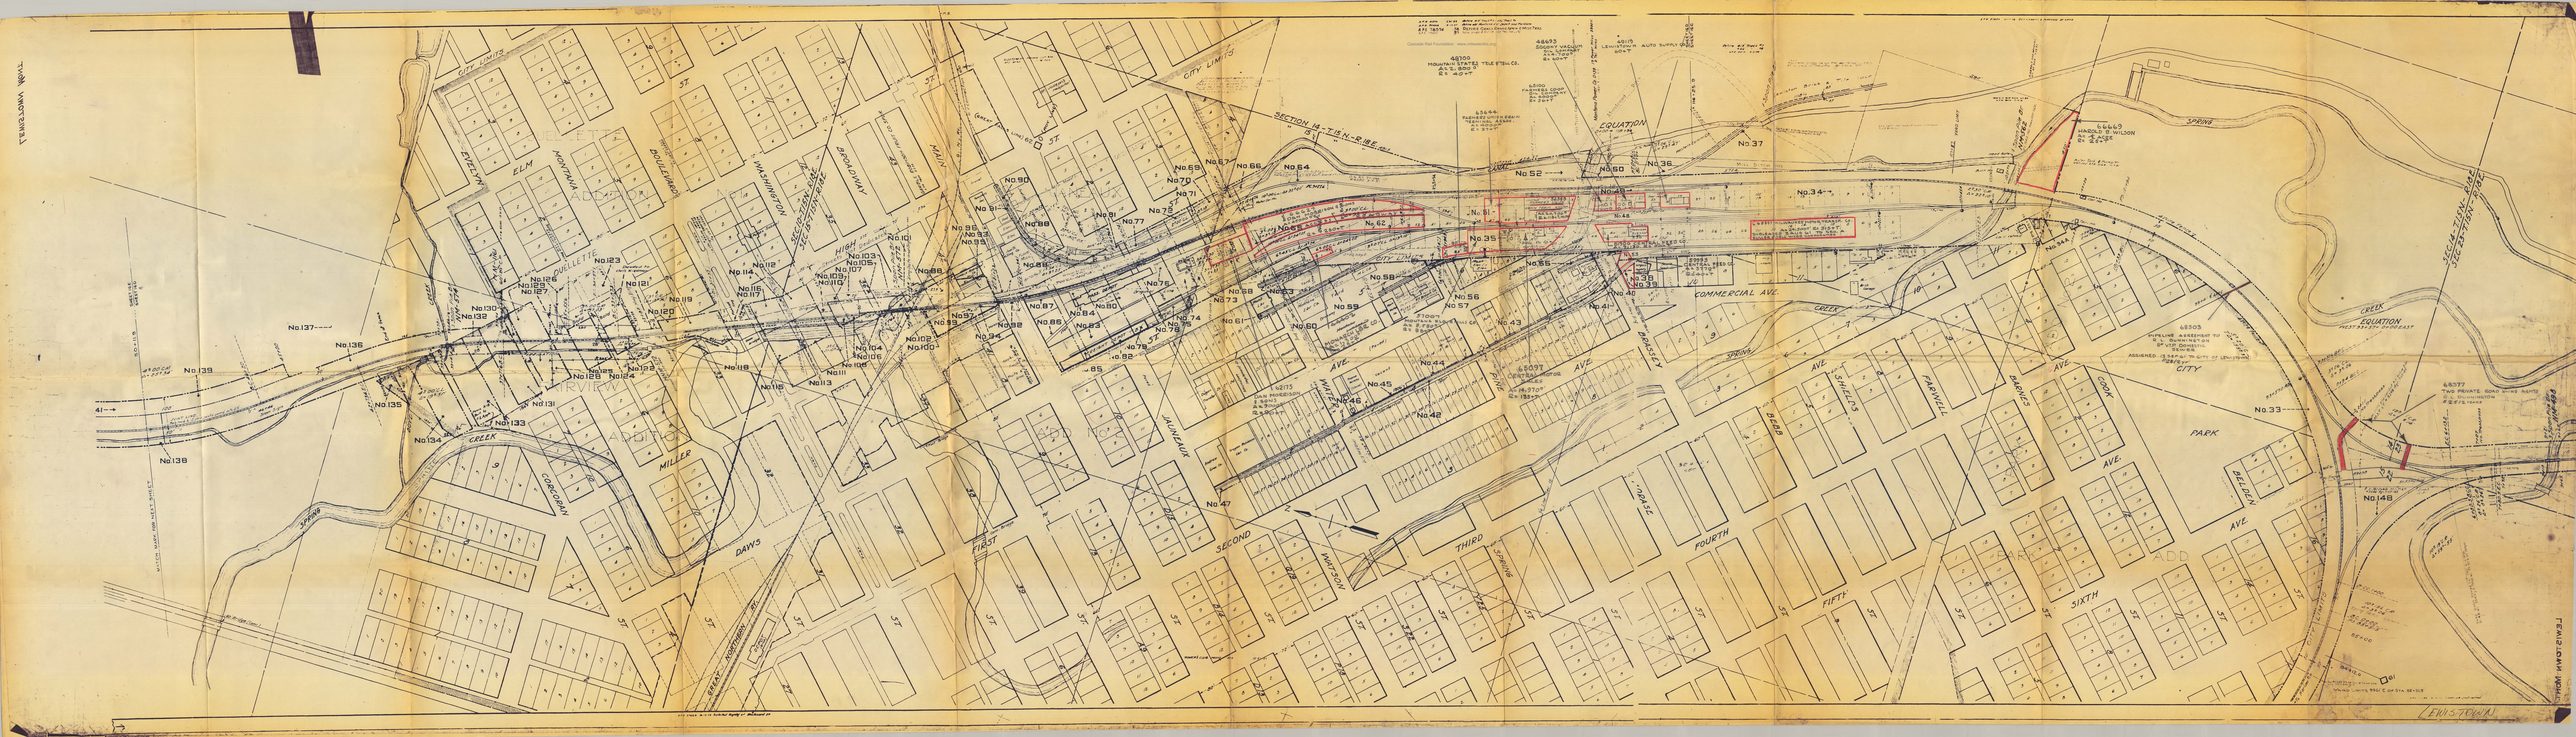
CITY LIMITS
SECTION 14 - T18N - R8E
EQUATION
ELM
MOUNTAIN
BOULEVARD
WASHINGTON
BROADWAY
HIGH
MAIN
BULLETT
MILLER
CORCORAN
DAWS
FIRST
SECOND
WATSON
THIRD
FOURTH
FIFTH
SIXTH
JAUNEAUX
MAYNE
PINE
BRADLEY
COMMERCIAL AVE.
SHIELDS
FARWELL
BIRCH
BERNIZ
COOK
BELREL
PARK
CREEK
SPRING
GREAT NORTHERN RR
LEWISTOWN