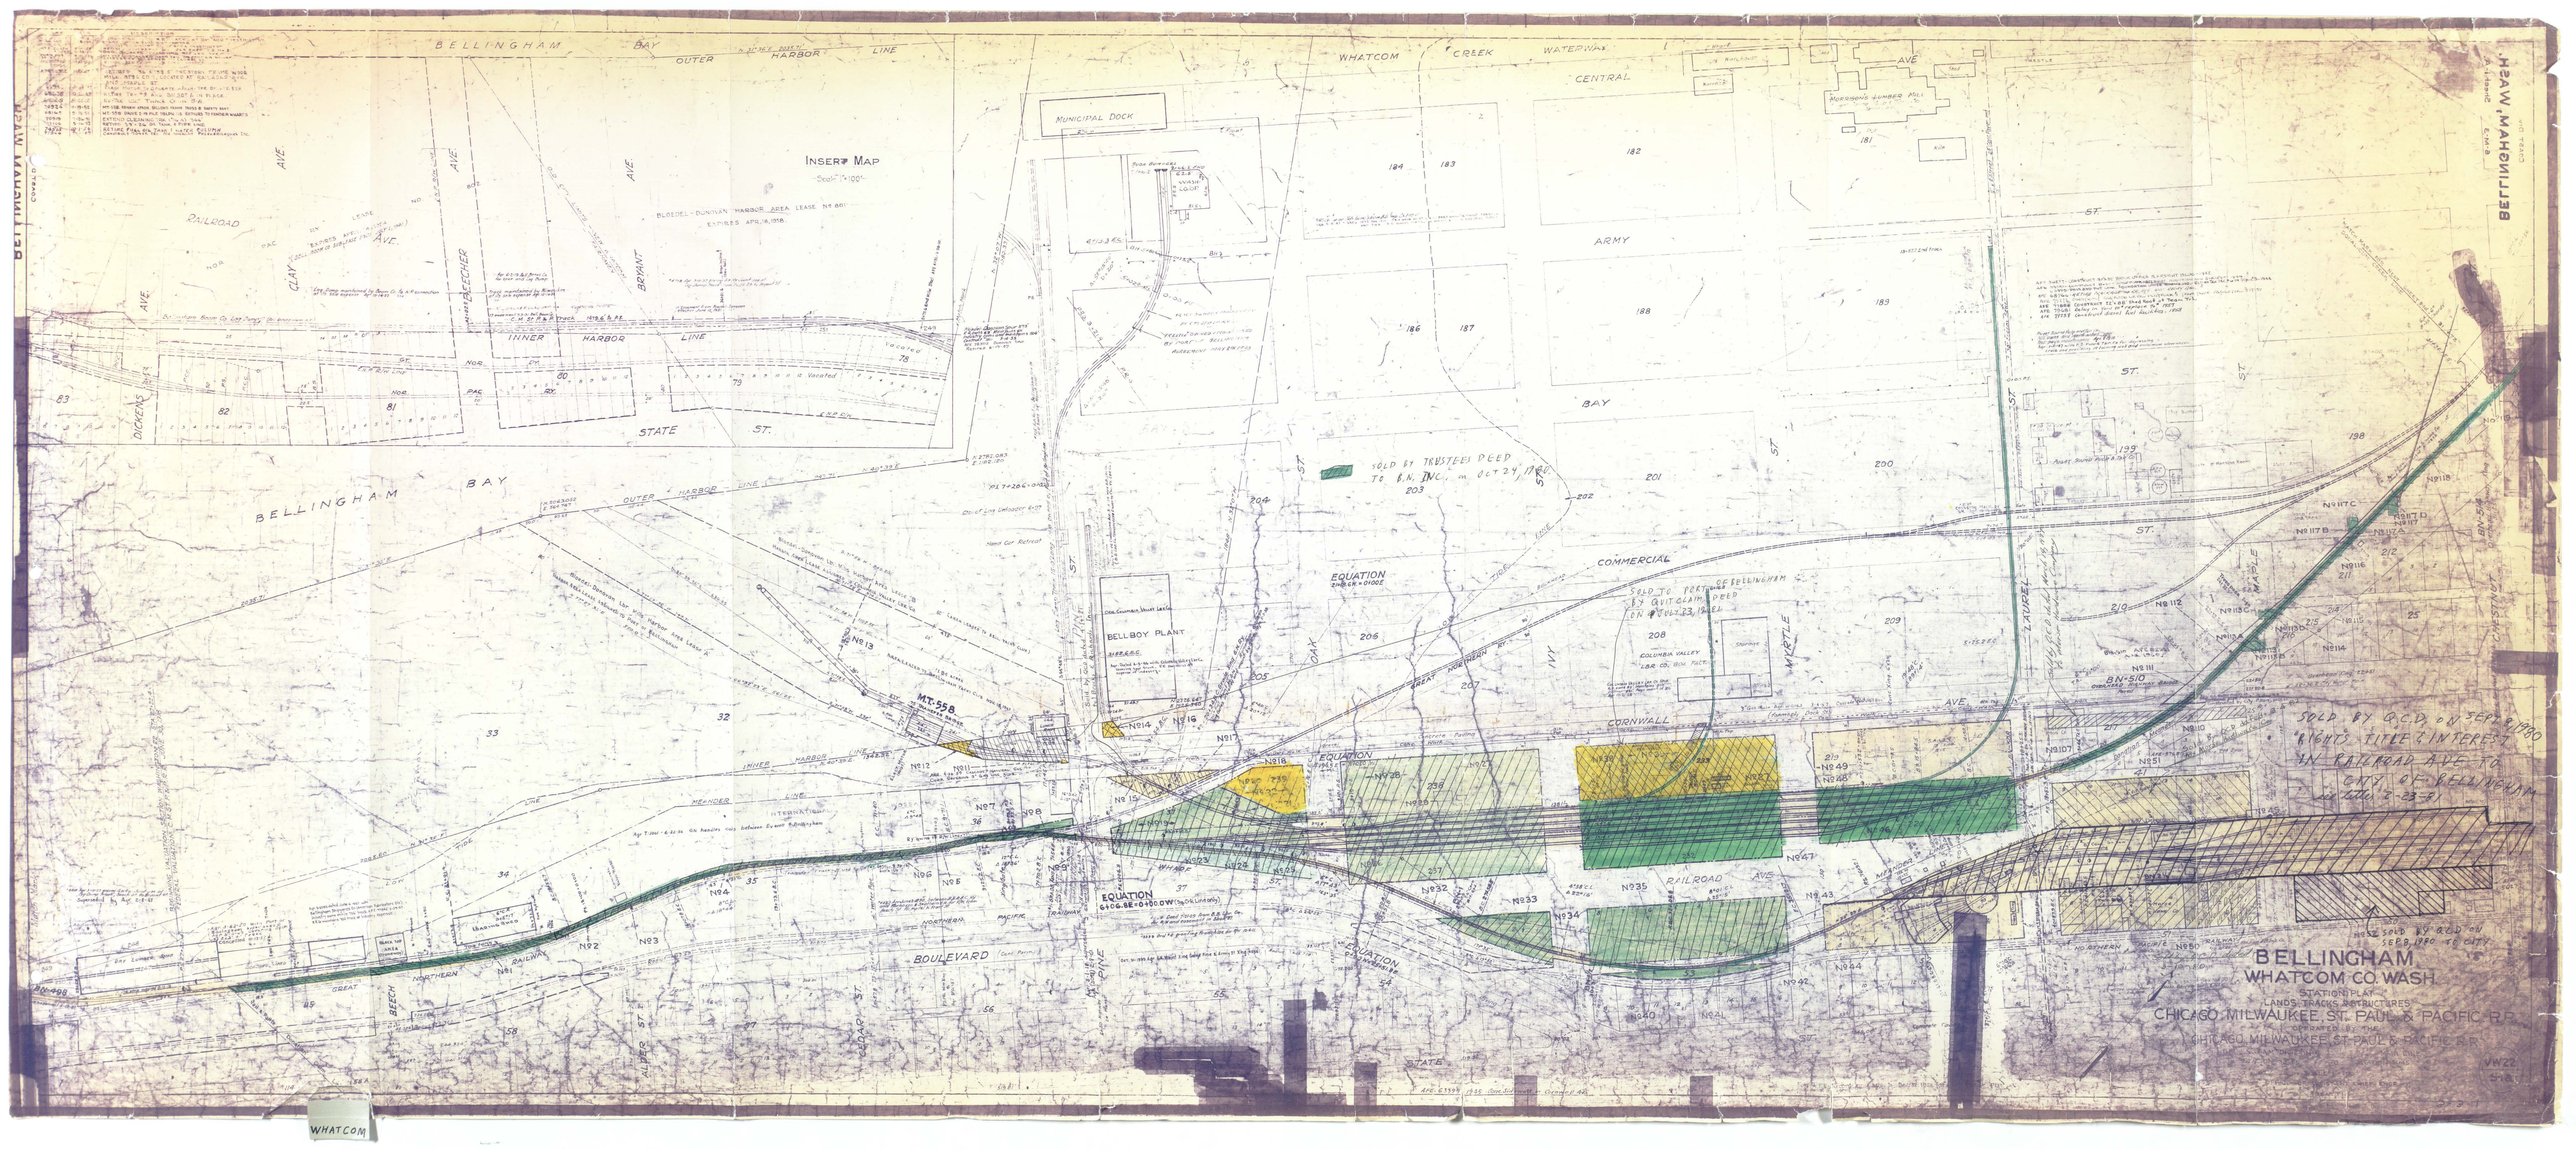
BELLINGHAM
WHATCOM CO. WASH.
STATION PLAT
LANDS, TRACKS & STRUCTURES
CHICAGO, MILWAUKEE, ST. PAUL & PACIFIC R.R.
OPERATED BY THE
CHICAGO, MILWAUKEE, ST. PAUL & PACIFIC R.R.
INSERT MAP
BELLINGHAM BAY
OUTER HARBOR LINE
INNER HARBOR LINE
WHATCOM CREEK WATERWAY
MUNICIPAL DOCK
BELLBOY PLANT
EQUATION
COMMERCIAL
CORNWALL
RAILROAD AVE.
BOULEVARD
STATE ST.
ARMY
BAY
CENTRAL
SOLD BY TRUSTEES DEED TO B.N. INC. on OCT 24, 1980
SOLD TO PORT OF BELLINGHAM BY QUITCLAIM DEED ON JULY 23, 1981
SOLD BY Q.C.D. ON SEPT 8, 1980 RIGHTS TITLE & INTEREST IN RAILROAD AVE TO CITY OF BELLINGHAM
SOLD BY Q.C.D. ON SEP 8, 1980 TO CITY
WHATCOM