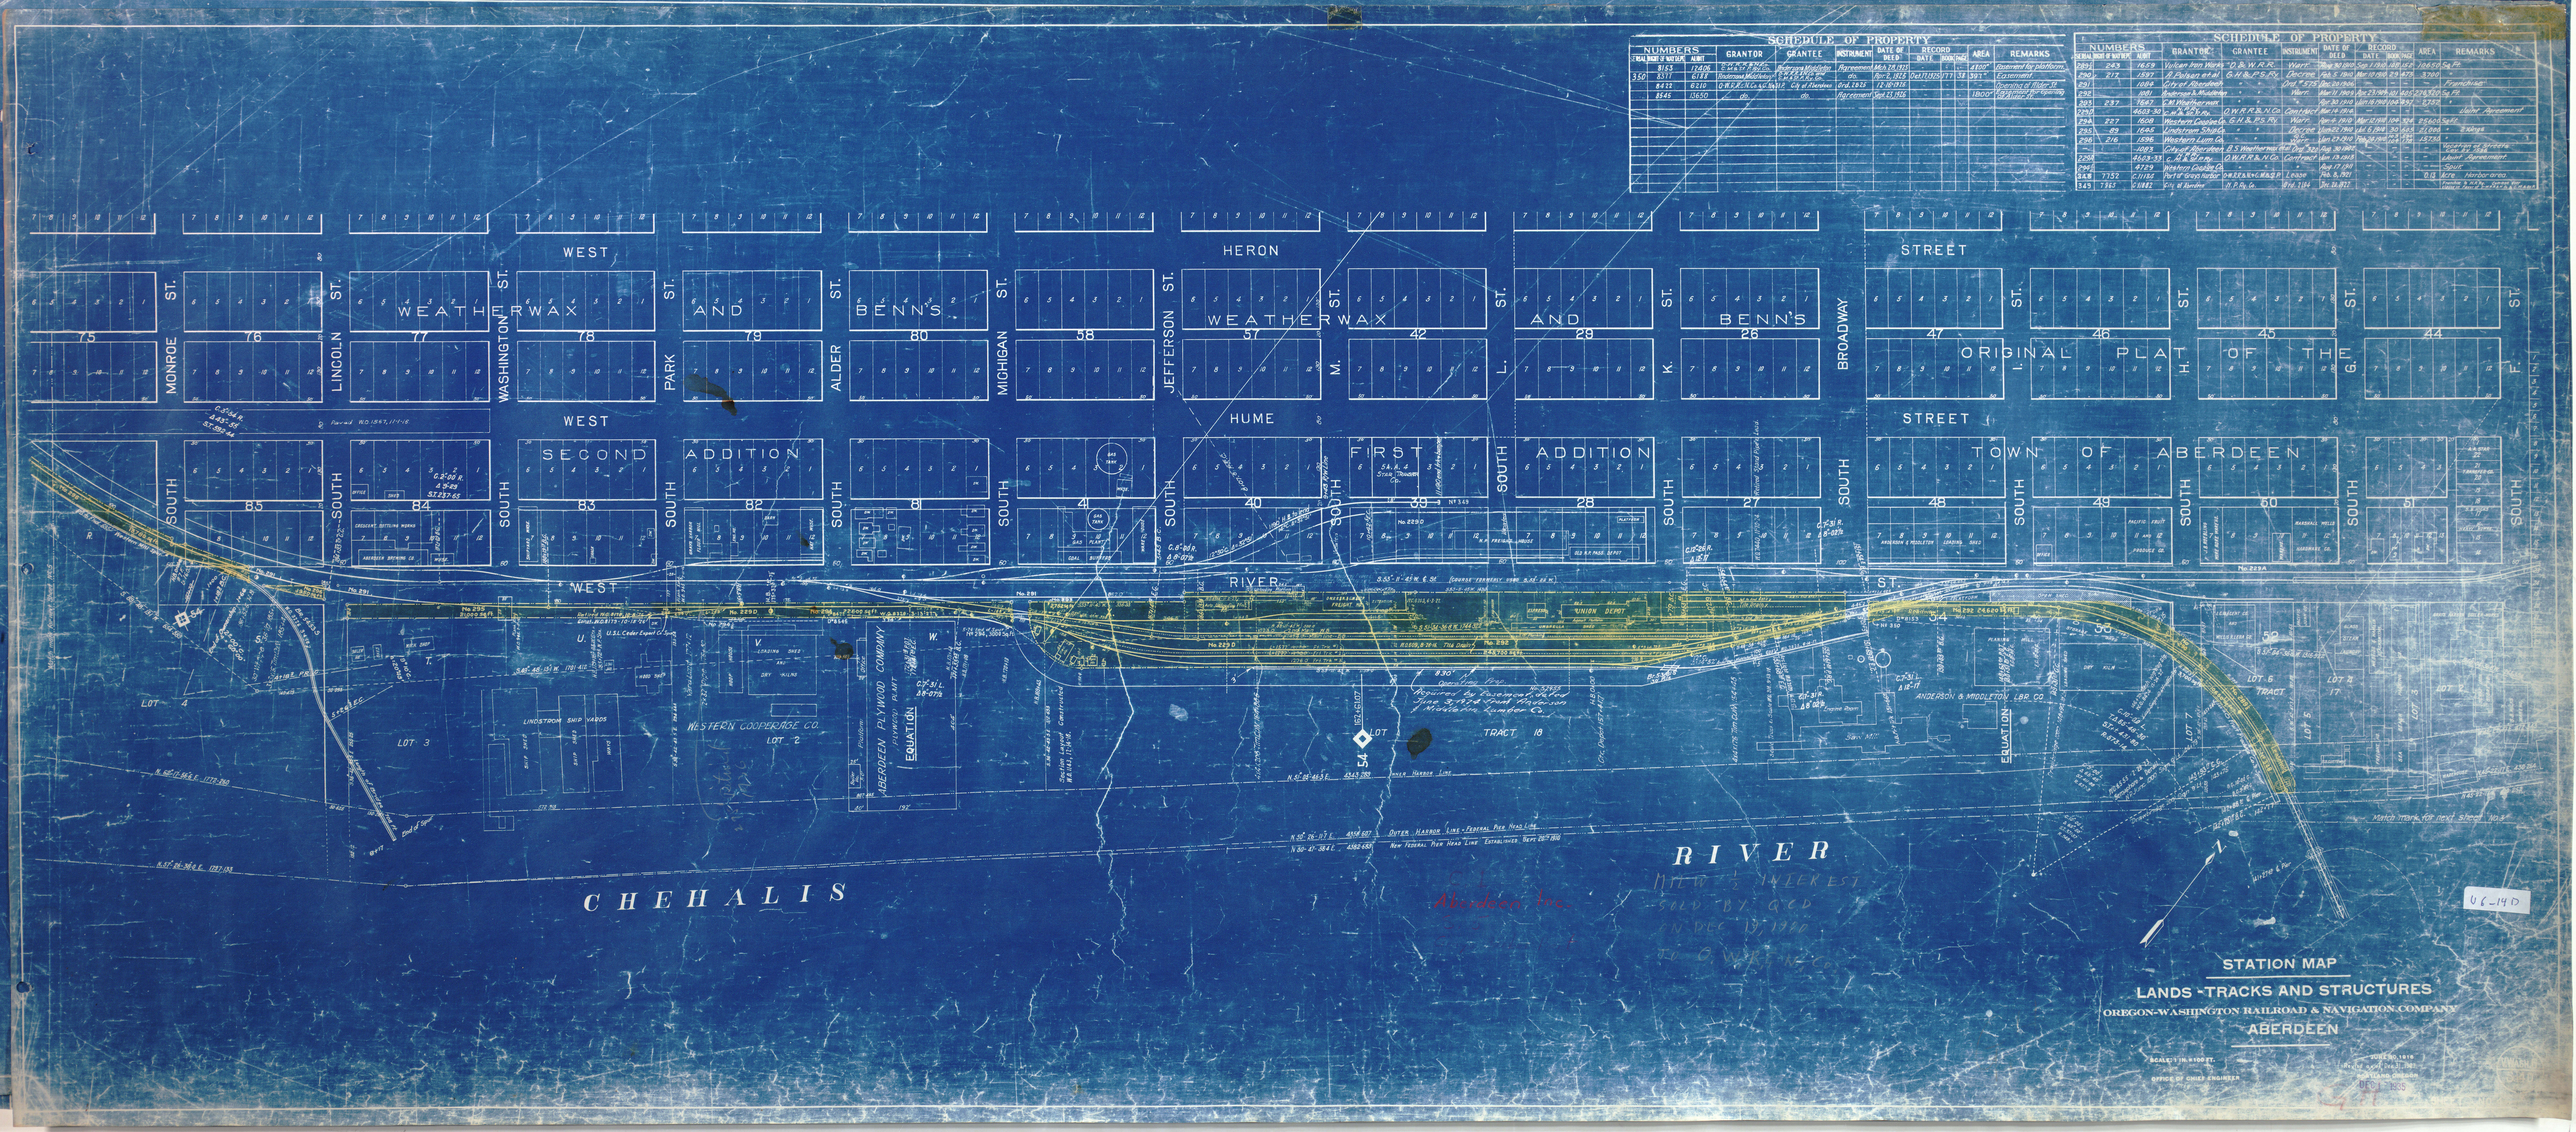
SCHEDULE OF PROPERTY
NUMBERS
GRANTOR
GRANTEE
INSTRUMENT
DATE OF DEED
RECORD
AREA
REMARKS
WEST HERON STREET
WEATHERWAX AND BENN'S
ORIGINAL PLAT OF THE
WEST HUME STREET
SECOND ADDITION
FIRST ADDITION
TOWN OF ABERDEEN
WEST RIVER ST.
MONROE ST.
LINCOLN ST.
WASHINGTON ST.
PARK ST.
ALDER ST.
MICHIGAN ST.
JEFFERSON ST.
BROADWAY
SOUTH
WESTERN COOPERAGE CO.
ABERDEEN PLYWOOD COMPANY
EQUATION
LOT 3
LOT 4
LOT 2
LOT 6
TRACT 18
CHEHALIS RIVER
Aberdeen, Inc.
STATION MAP
LANDS - TRACKS AND STRUCTURES
OREGON-WASHINGTON RAILROAD & NAVIGATION COMPANY
ABERDEEN