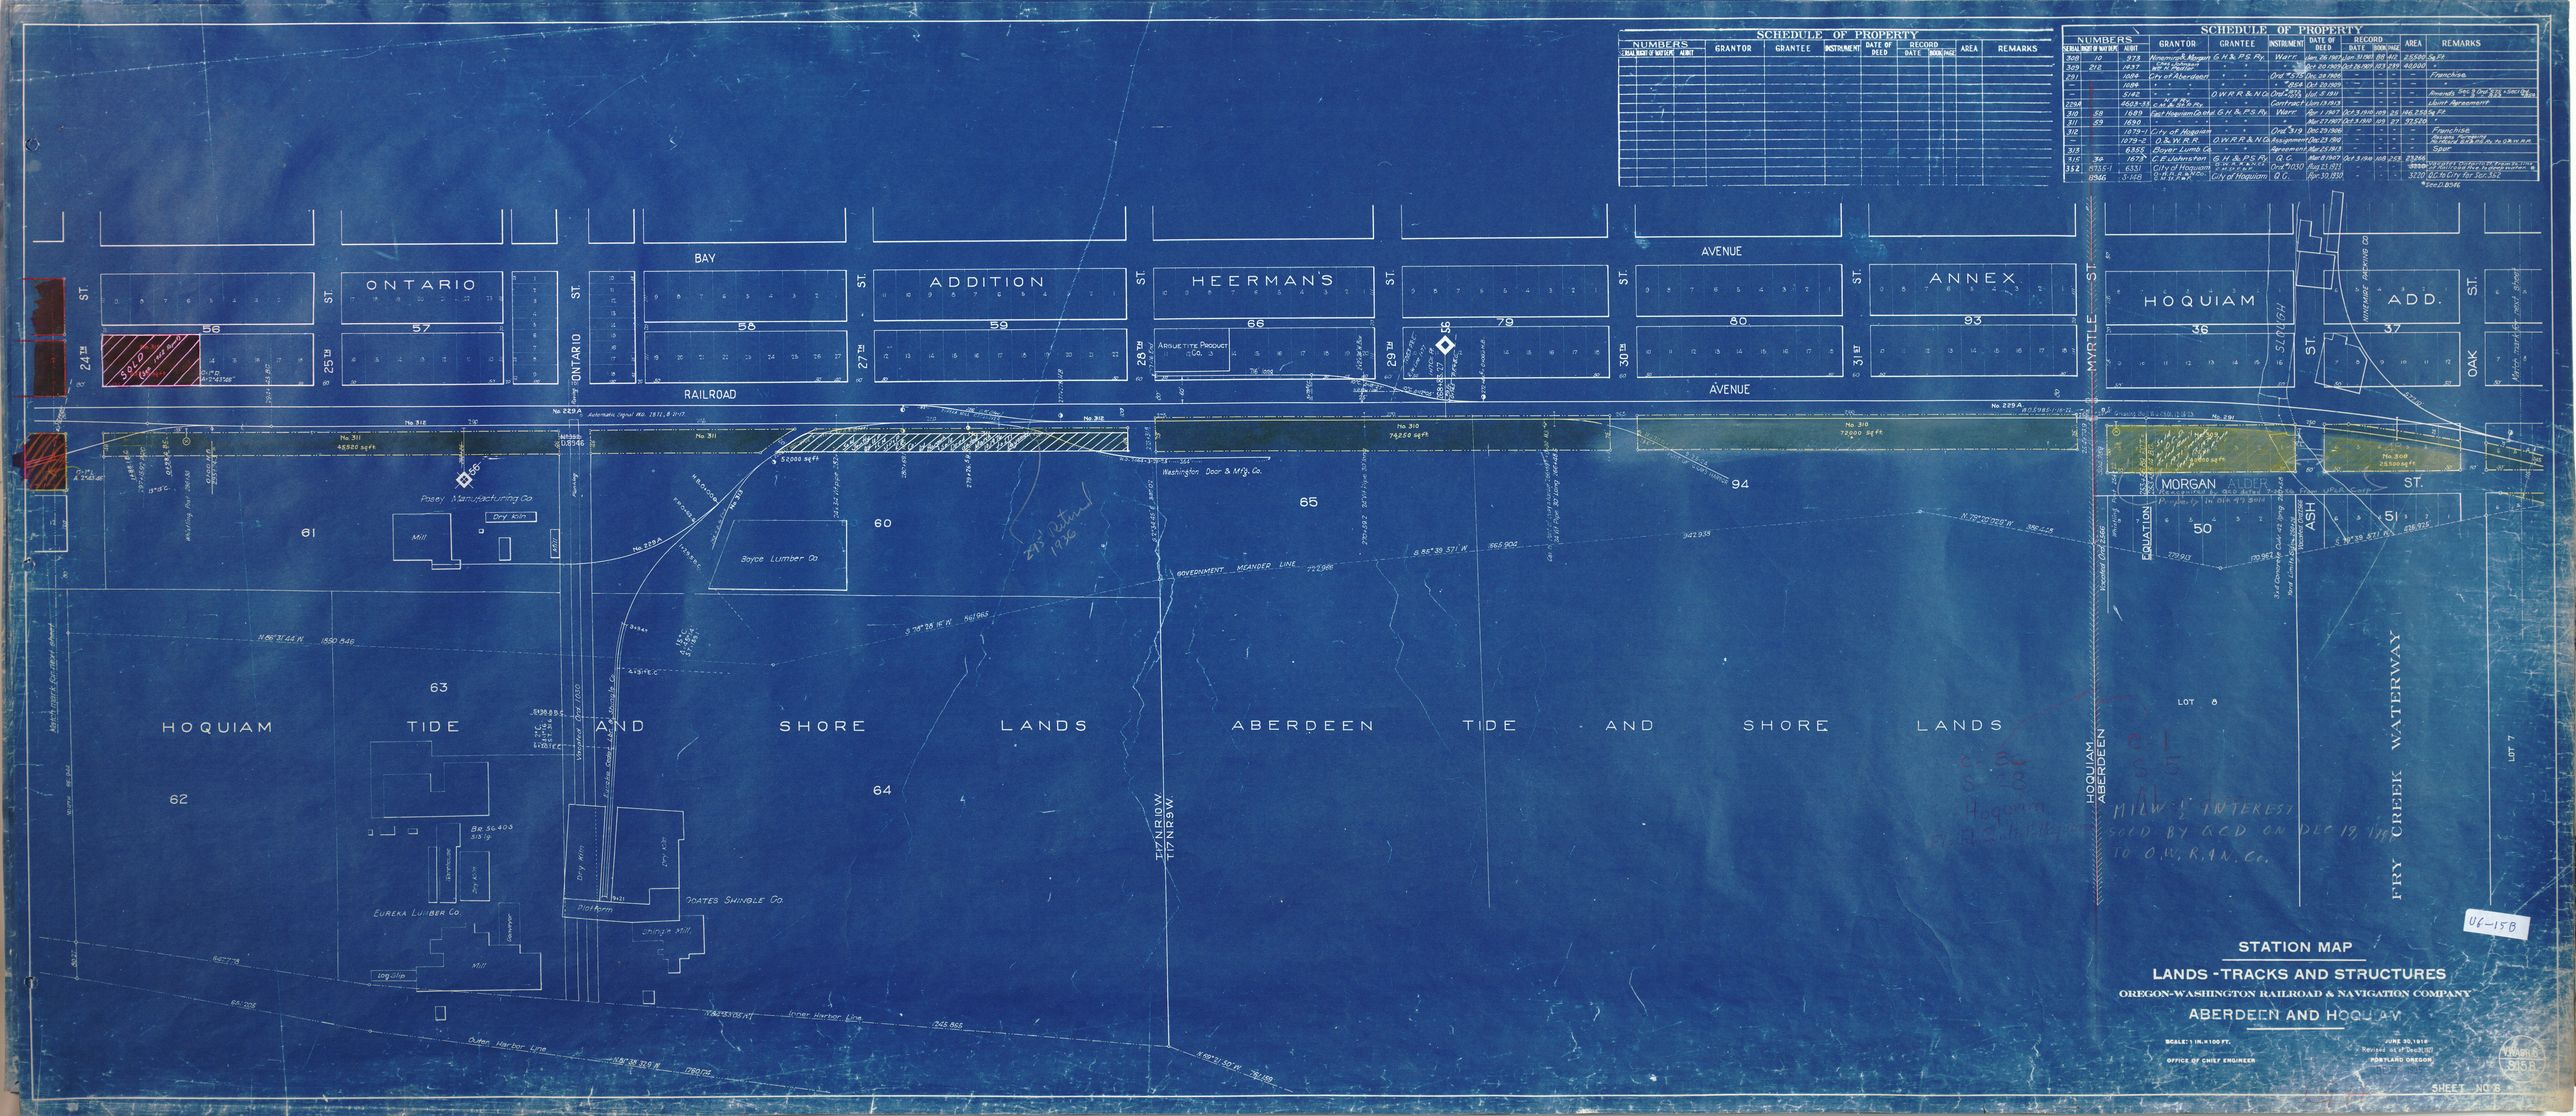

SCHEDULE OF PROPERTY
NUMBERS
GRANTOR
GRANTEE
INSTRUMENT
DATE OF DEED
RECORD
DATE
BOOK
PAGE
AREA
REMARKS
SCHEDULE OF PROPERTY
NUMBERS
SERIAL
RIGHT OF WAY
AUDIT
GRANTOR
GRANTEE
INSTRUMENT
DATE OF DEED
RECORD
DATE
BOOK
PAGE
AREA
REMARKS
BAY
AVENUE
ONTARIO
ADDITION
HEERMAN'S
ANNEX
HOQUIAM
ADD.
RAILROAD
AVENUE
MYRTLE
OAK
ST.
ASH
ST.
MORGAN
ALDER
ST.
EQUATION
SLOUGH
NINEMARE PACKING CO.
Posey Manufacturing Co.
Dry Kiln
Mill
Boyce Lumber Co.
Washington Door & Mfg. Co.
Arquetite Product Co.
GOVERNMENT MEANDER LINE
HOQUIAM TIDE AND SHORE LANDS
ABERDEEN TIDE AND SHORE LANDS
EUREKA LUMBER CO.
OCATES SHINGLE CO.
Shingle Mill
Log Slip
Outer Harbor Line
Inner Harbor Line
T.17 N.R.10 W.
T.17 N.R.9 W.
HOQUIAM
ABERDEEN
FRY CREEK WATERWAY
LOT 8
LOT 7
MILW ½ INTEREST
SOLD BY QCD ON DEC 19, 1938
TO O.W.R.&N. Co.
U6-15B
STATION MAP
LANDS - TRACKS AND STRUCTURES
OREGON-WASHINGTON RAILROAD & NAVIGATION COMPANY
ABERDEEN AND HOQUIAM
SCALE: 1 IN. = 100 FT.
OFFICE OF CHIEF ENGINEER
JUNE 30, 1914
Revised as of Dec 31, 1917
PORTLAND OREGON
SHEET NO. 8